



BRAE ROSS STREET

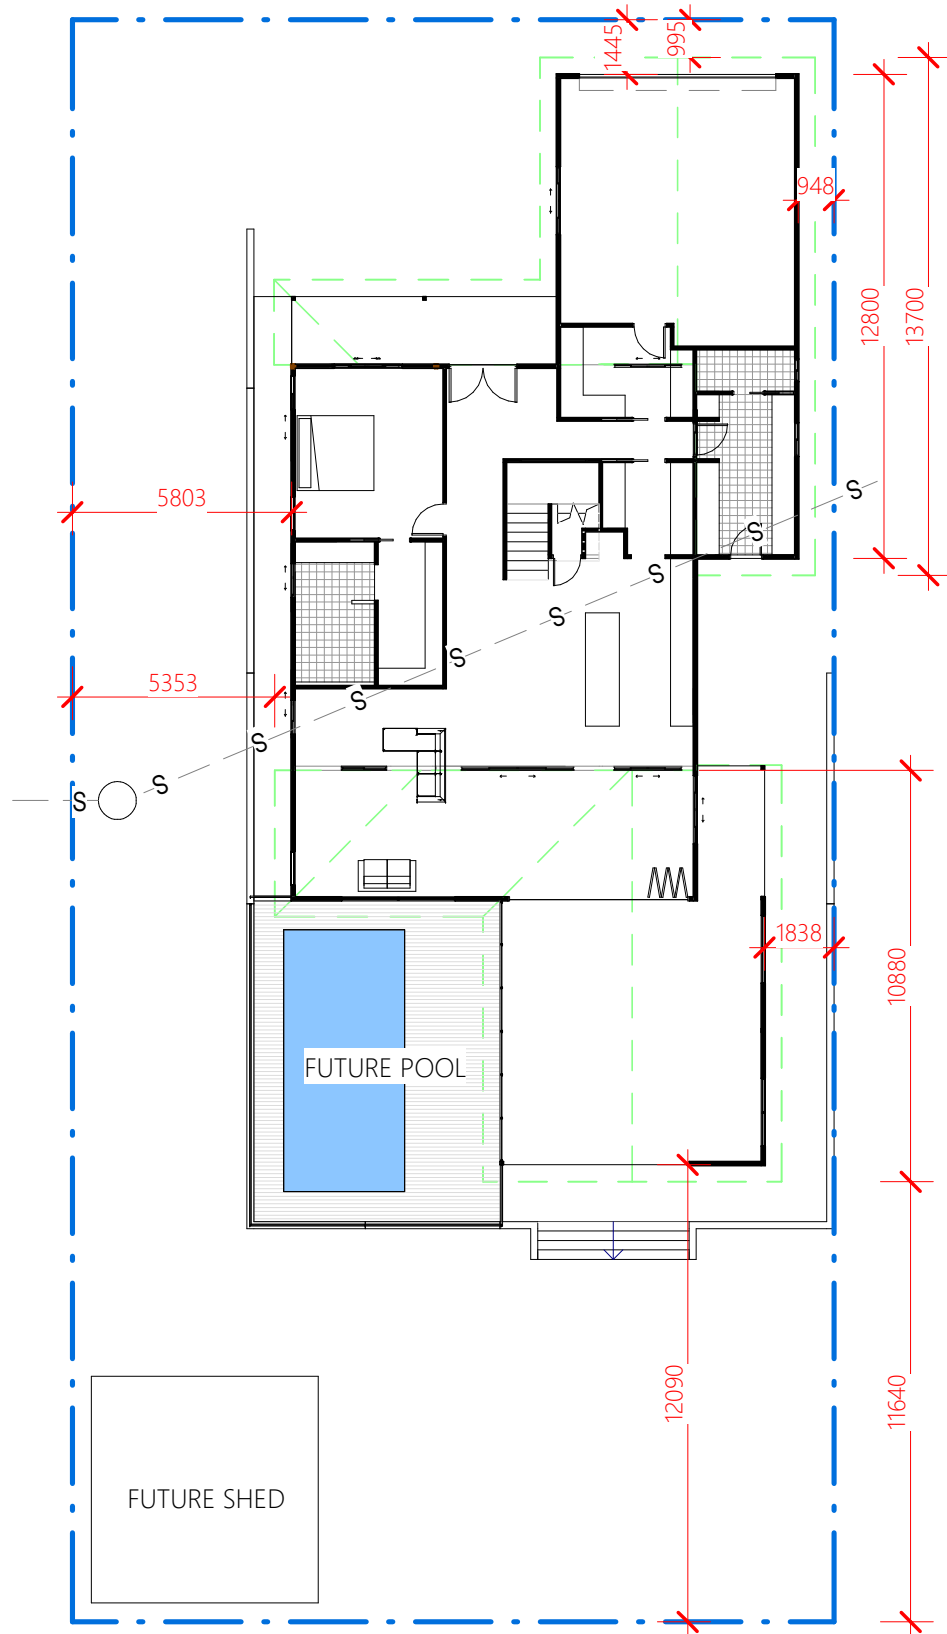

Site Plan

1:200

BRAE ROSS STREET

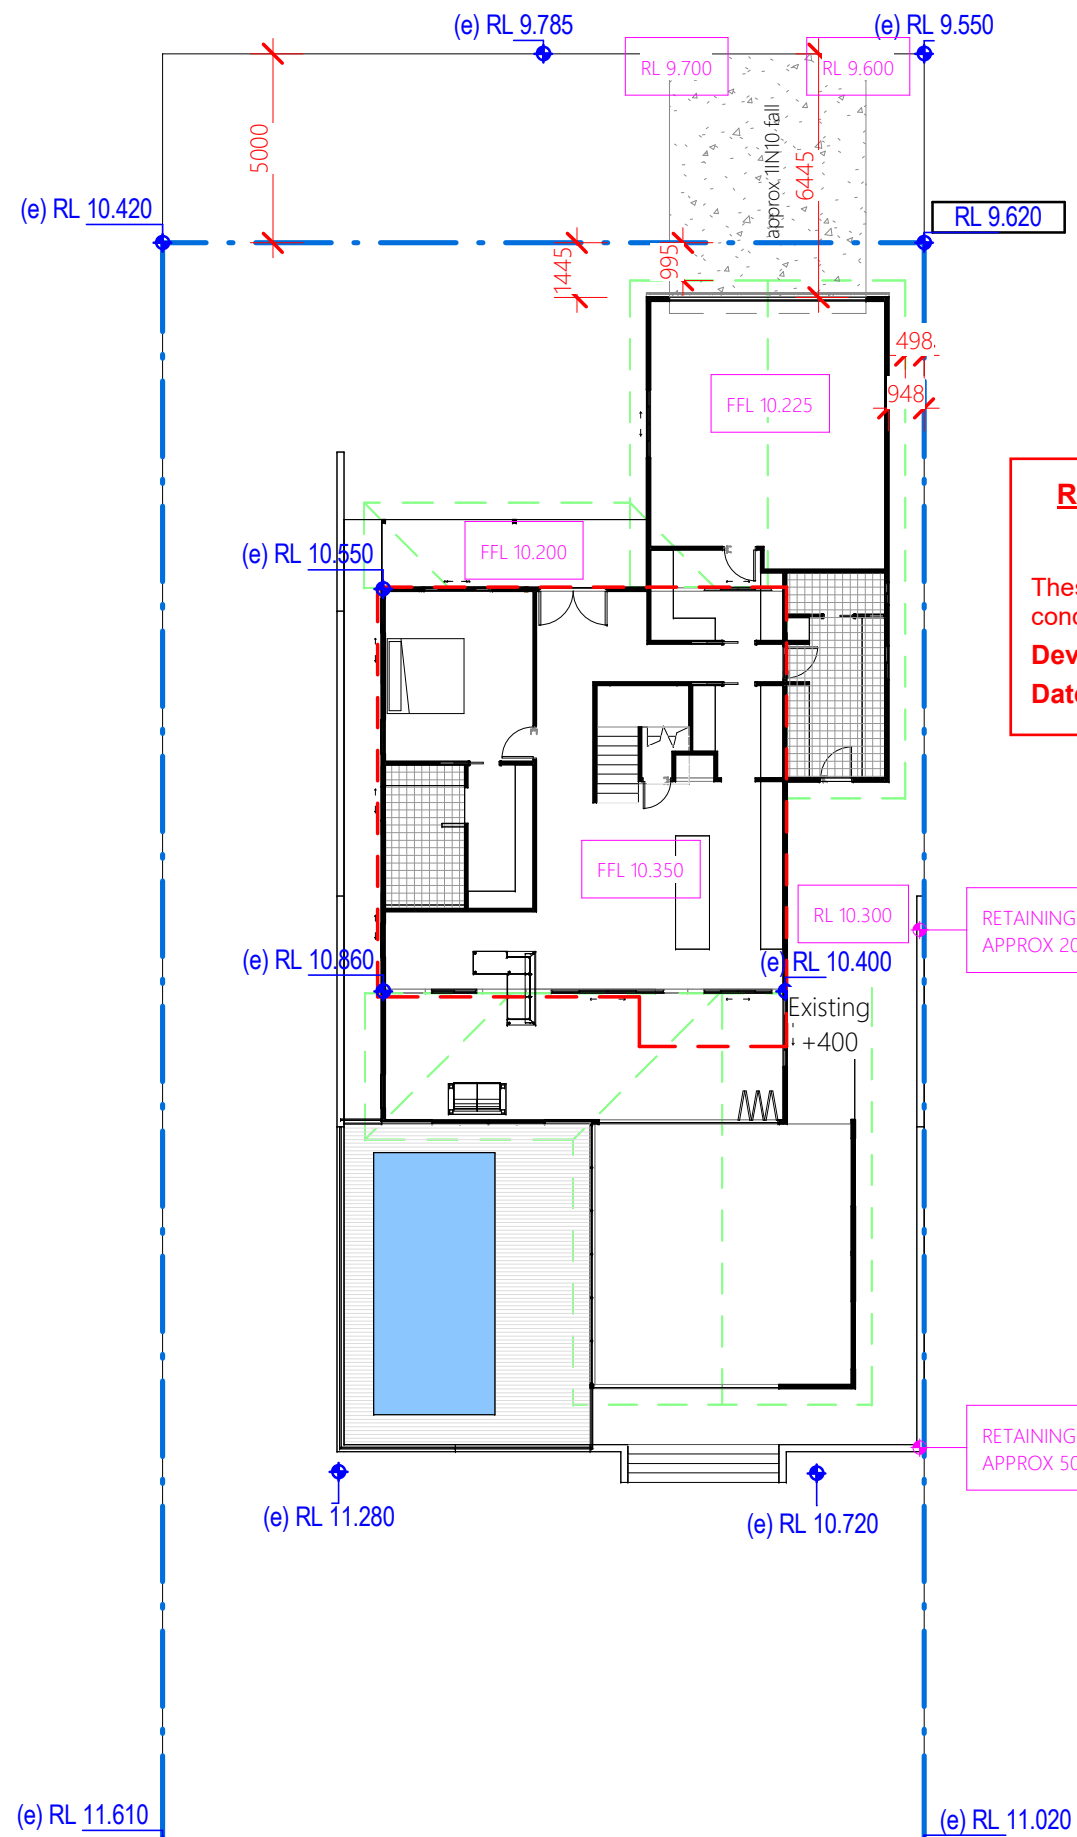

Site Plan - Levels

1:200

DO NOT SCALE DRAWING

ALL DIMENSION IN MILLIMETERS

No:	Description:	Date:	REVISIONS

ROCKHAMPTON REGIONAL COUNCIL

APPROVED PLANS

These plans are approved subject to the current conditions of approval associated with

Development Permit No.: D/165-2021

Dated: 10 January 2022

ISSUED FOR
PRELIMINARY

Project:

HOUSE RENOVATION

Address:

**3 BRAE ROSS STREET,
ALLENSTOWN**

Drawing Title:

SITE PLAN



0407 271 336 M

info@deaignelements.com.au E

QBCC No: 1247120

BDAQ No: 0001677

Scale: 1 : 200	Rev: -	25/10/2021 10:58:17 PM
Date: OCT 2021		
Drawn: NJB		
Project No: 21_142	Drawing No: S-01	

DO NOT SCALE DRAWING

ALL DIMENSION IN MILLIMETERS

No:	Description:	Date:	REVISIONS
-	-	-	

ROCKHAMPTON REGIONAL COUNCIL

APPROVED PLANS

These plans are approved subject to the current conditions of approval associated with

Development Permit No.: D/165-2021

Dated: 10 January 2022

ISSUED FOR
PRELIMINARY

Project:
HOUSE RENOVATION


Address:
**3 BRAE ROSS STREET,
ALLENSTOWN**

Drawing Title:
EXISTING FLOOR PLANS




0407 271 336 **M**
info@deaignelements.com.au **E**
QBCC No: 1247120 BDAQ No: 0001677


Scale: 1 : 100	Rev: -	25/10/2021 10:58:17 PM
Date: OCT 2021		
Drawn: NJB		
Project No: 21_142	Drawing No: S-02	

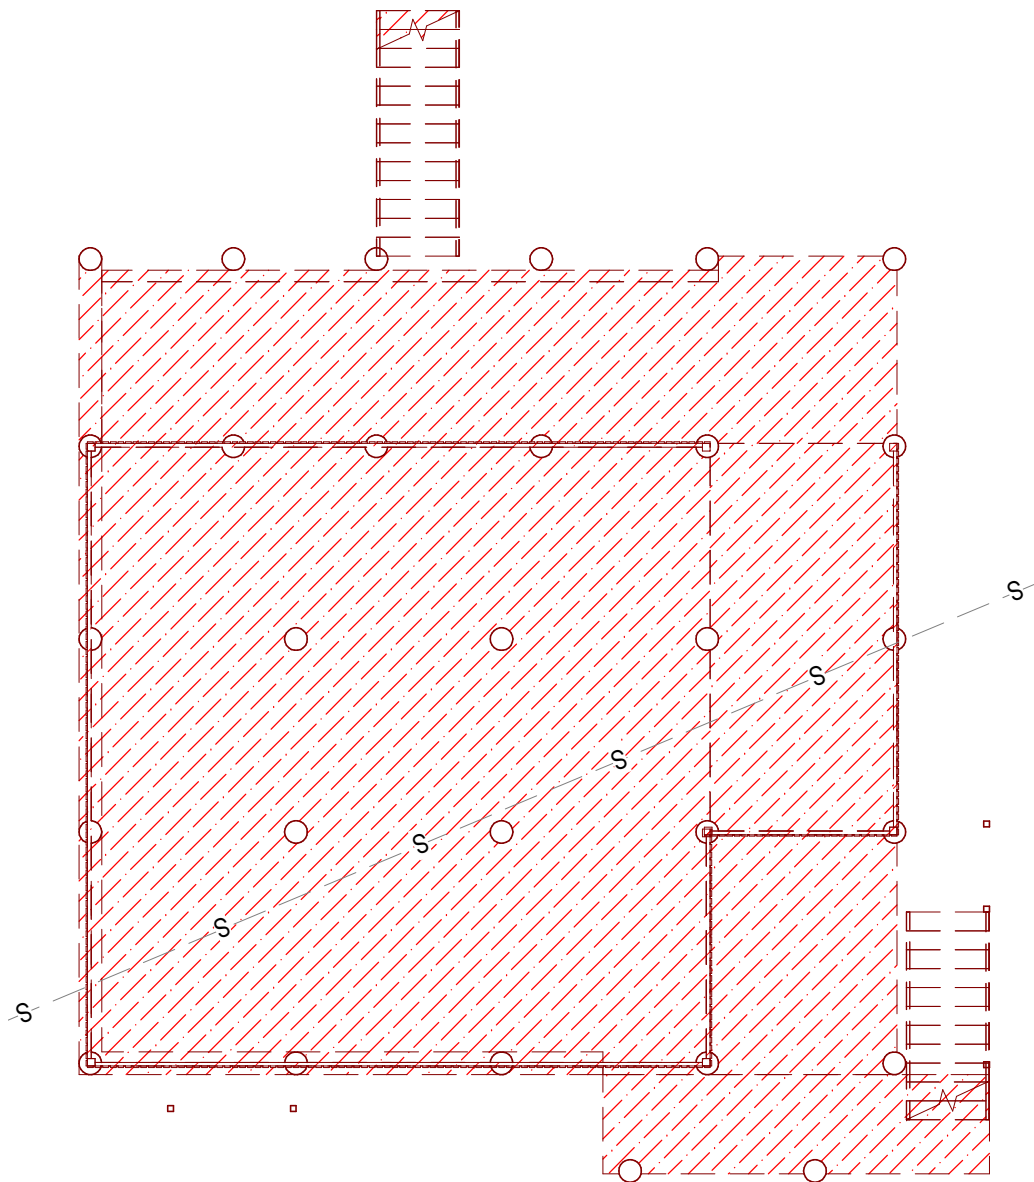

_Existing Ground Floor
1 : 100

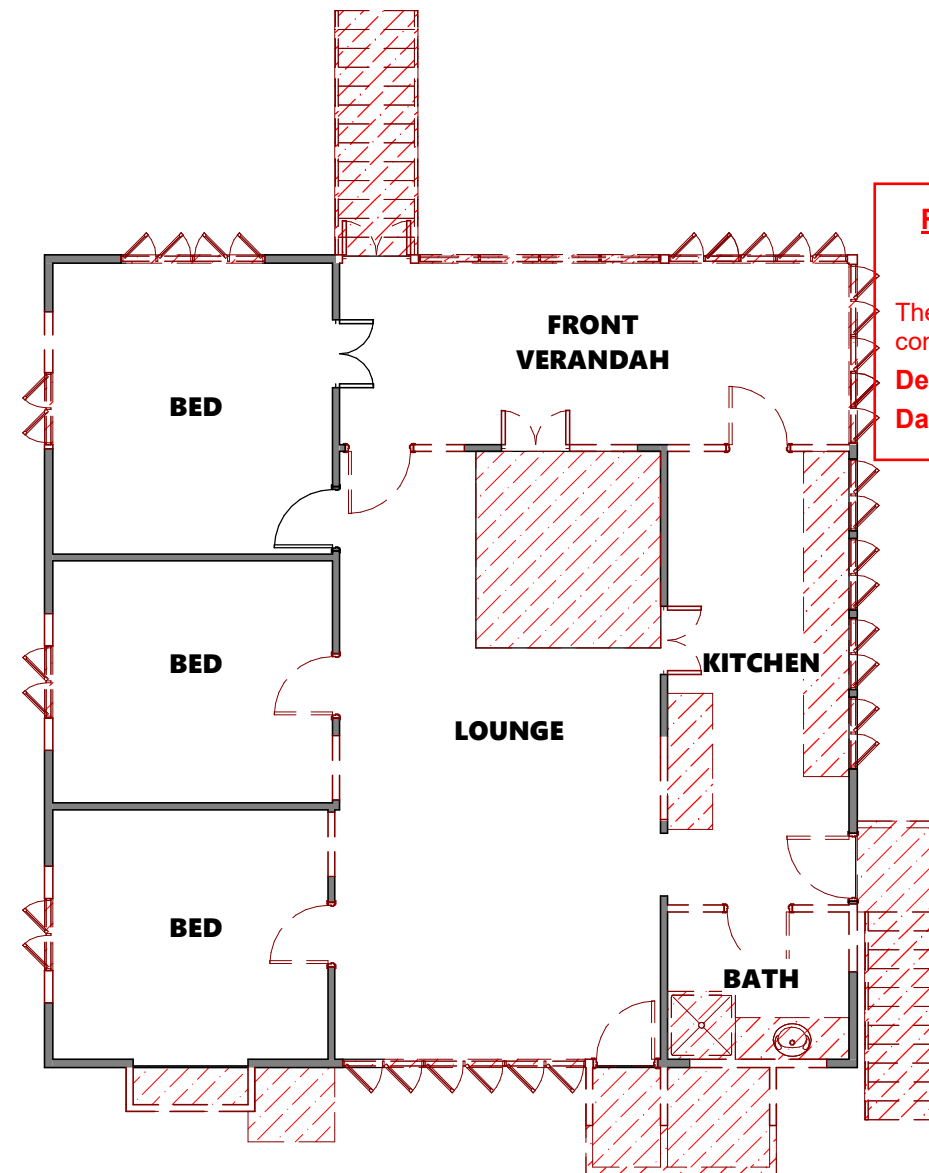


_Existing Upper Floor
1 : 100

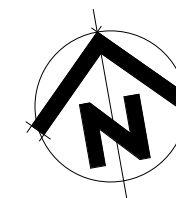

Proposed Upper Floor

1 : 100

FUTURE POOL

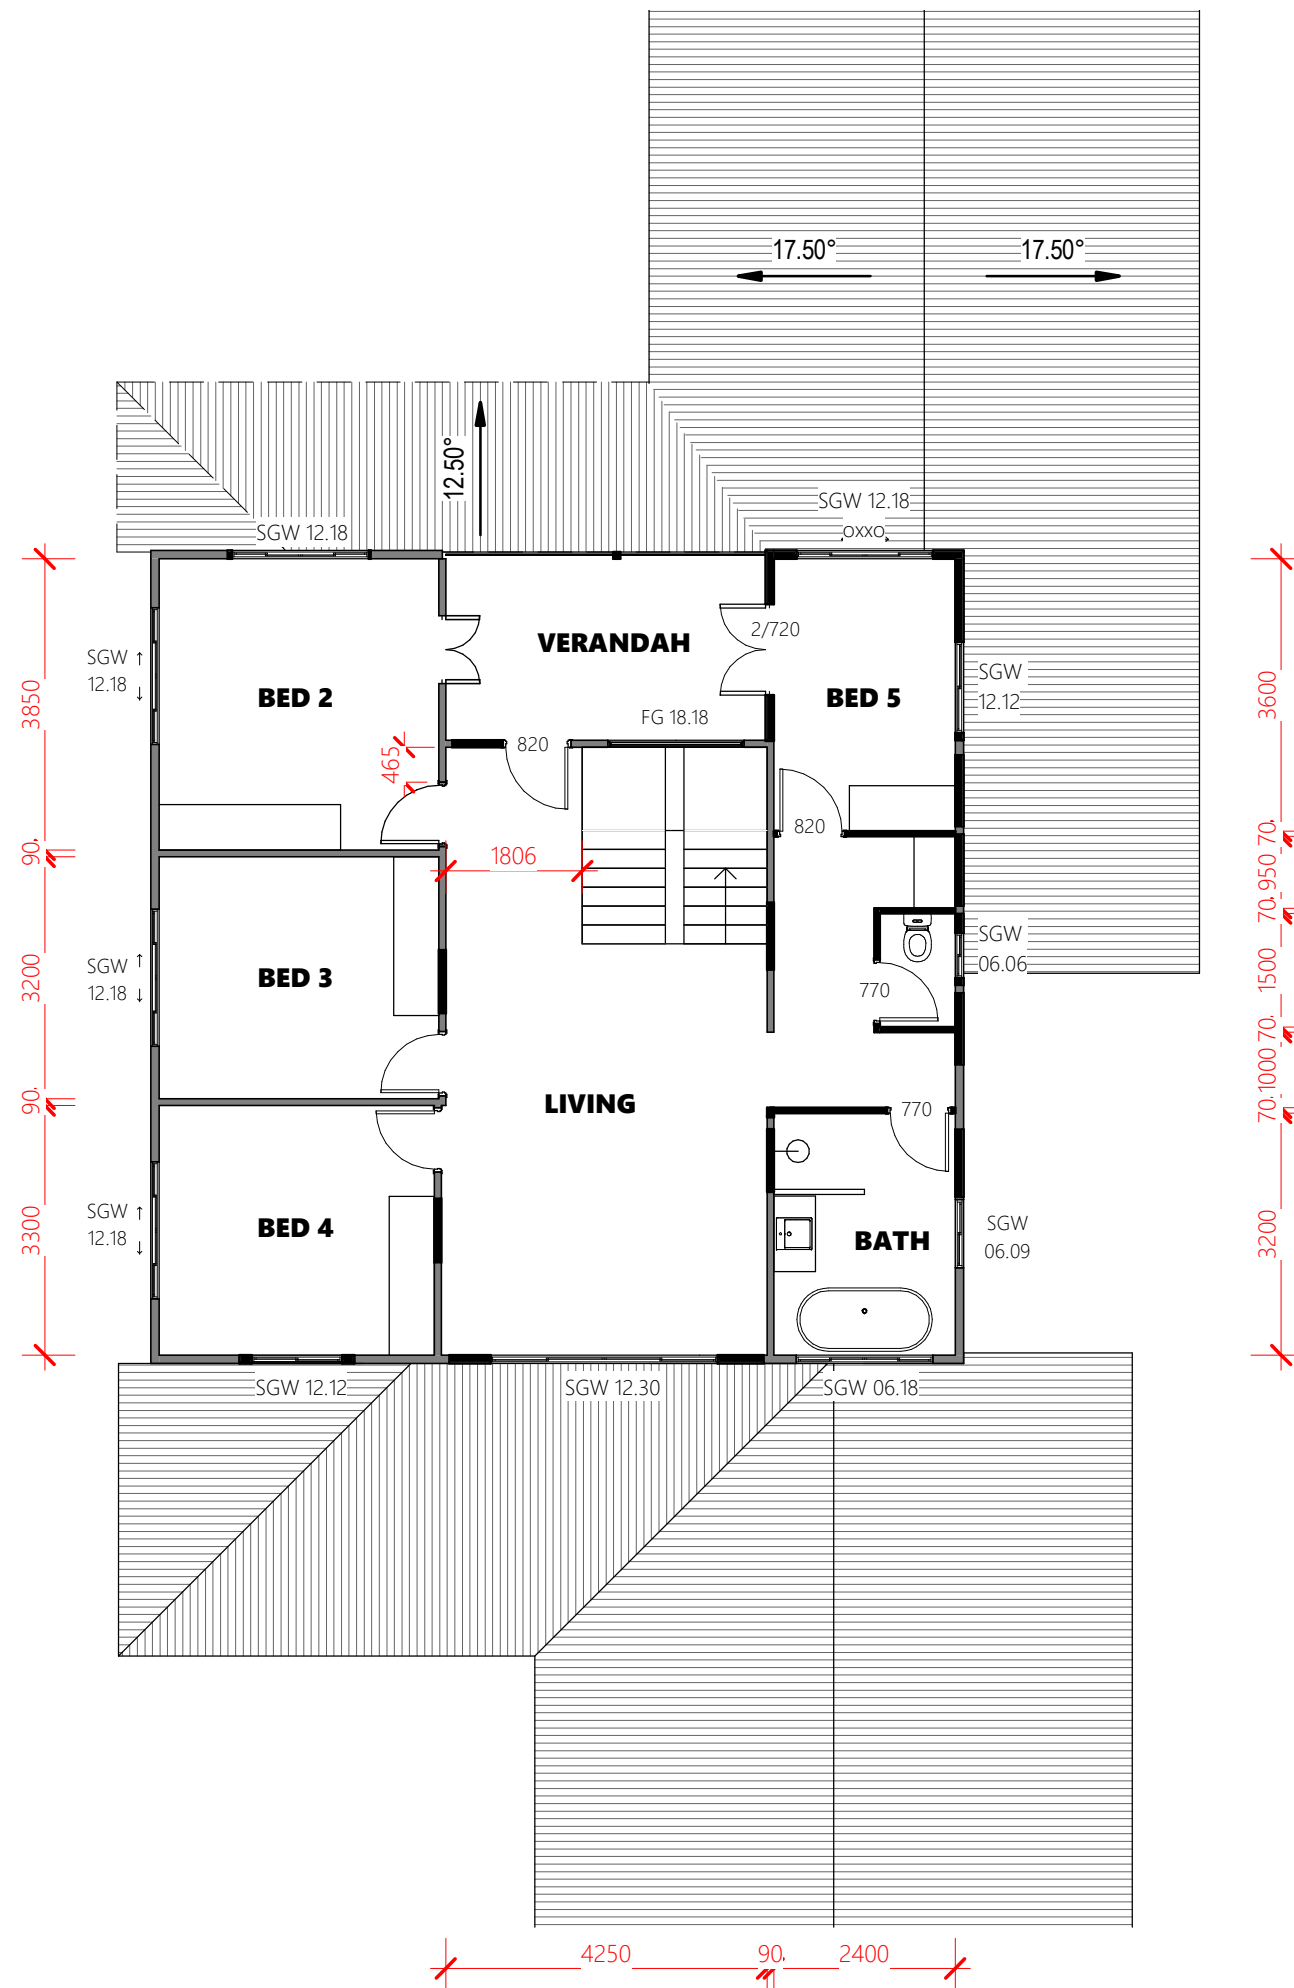

DO NOT SCALE DRAWING

ALL DIMENSION IN MILLIMETERS

No:	Description:	Date:	REVISIONS
-	-	-	

ROCKHAMPTON REGIONAL COUNCIL

APPROVED PLANS

These plans are approved subject to the current conditions of approval associated with

Development Permit No.: D/165-2021

Dated: 10 January 2022

ISSUED FOR
PRELIMINARY

Project:

HOUSE RENOVATION

Address:

**3 BRAE ROSS STREET,
ALLENSTOWN**

Drawing Title:

PROPOSED UPPER FLOOR



0407 271 336 M

info@dezi elements.com.au E

QBCC No: 1247120

BDAQ No: 0001677


Scale: 1 : 100	Rev: -
Date: OCT 2021	
Drawn: NJB	

Project No: Drawing No:

21_142

S-05

25/10/2021 10:58:19 PM

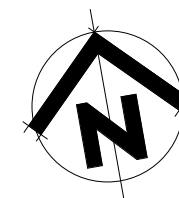

DO NOT SCALE DRAWING			
ALL DIMENSION IN MILLIMETERS			
No:	Description:	Date:	REVISIONS

ROCKHAMPTON REGIONAL COUNCIL
APPROVED PLANS
 These plans are approved subject to the current conditions of approval associated with
Development Permit No.: D/165-2021
Dated: 10 January 2022

ISSUED FOR
PRELIMINARY

Project:

HOUSE RENOVATION

Address:

**3 BRAE ROSS STREET,
ALLENSTOWN**


Drawing Title:

ELEVATIONS



0407 271 336 **M**
info@deziignelements.com.au **E**
QBCC No: 1247120 BDAQ No: 0001677

Scale: 1 : 100	Rev: -	25/10/2021 10:58:20 PM
Date: OCT 2021		
Drawn: Author		
Project No: 21_142 Drawing No: S-06		

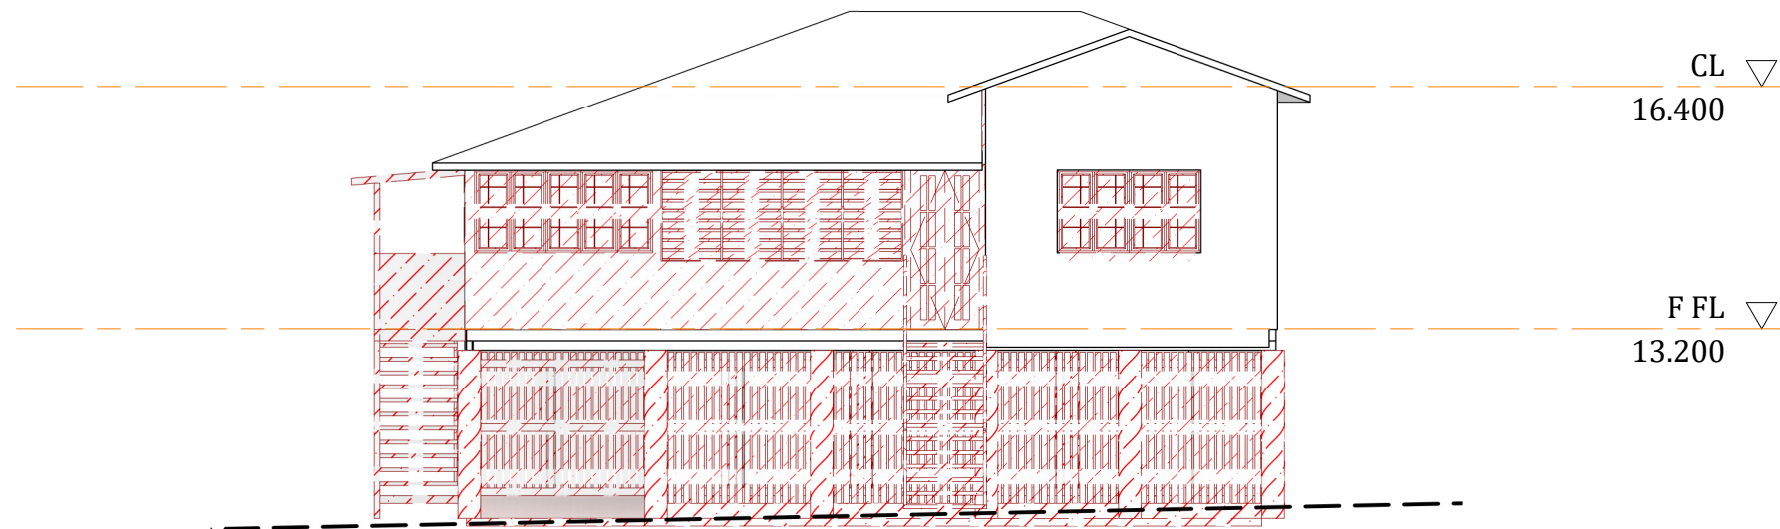

Existing Elevation 1
1 : 100




Proposed Elevation 1
1 : 100

DO NOT SCALE DRAWING

ALL DIMENSION IN MILLIMETERS

No:	Description:	Date:	REVISIONS
-	-	-	

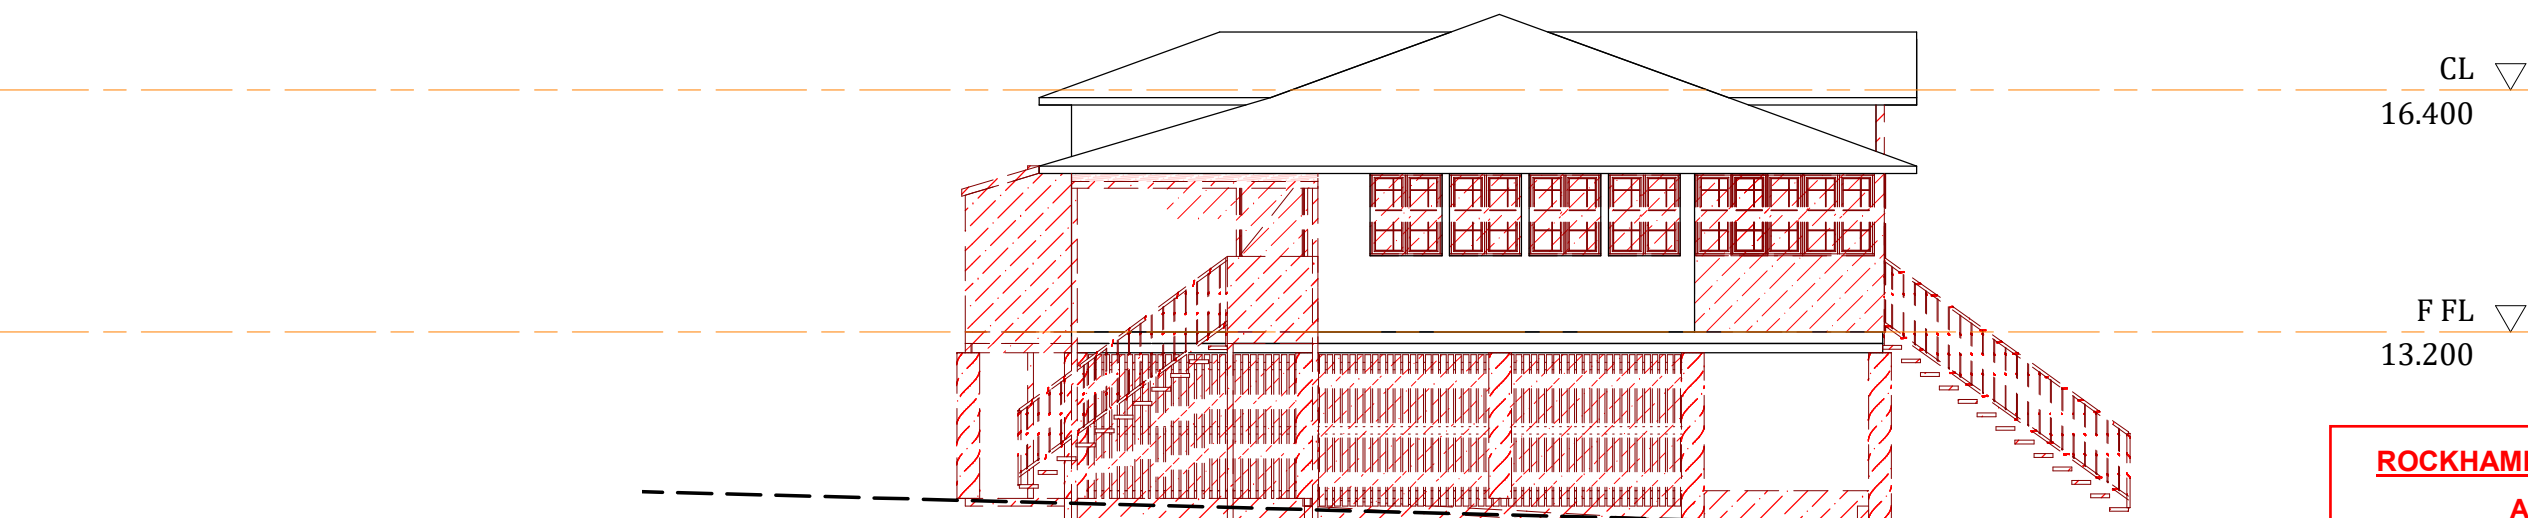

Existing Elevation 2

1 : 100

ROCKHAMPTON REGIONAL COUNCIL

APPROVED PLANS

These plans are approved subject to the current conditions of approval associated with

Development Permit No.: D/165-2021

Dated: 10 January 2022



Proposed Elevation 2

1 : 100

ISSUED FOR
PRELIMINARY

Project:

HOUSE RENOVATION

Address:

**3 BRAE ROSS STREET,
ALLENSTOWN**

Drawing Title:

ELEVATIONS



0407 271 336 **M**

info@deaignelements.com.au **E**

QBCC No: 1247120

BDAQ No: 0001677

Scale: 1 : 100	Rev: -	25/10/2021 10:58:21 PM
Date: OCT 2021		
Drawn: Author		
Project No: 21_142	Drawing No: S-07	

DO NOT SCALE DRAWING

ALL DIMENSION IN MILLIMETERS

No:	Description:	Date:	REVISIONS
-	-	-	

ROCKHAMPTON REGIONAL COUNCIL

APPROVED PLANS

These plans are approved subject to the current conditions of approval associated with

Development Permit No.: D/165-2021

Dated: 10 January 2022

ISSUED FOR
PRELIMINARY

Project:

HOUSE RENOVATION

Address:

**3 BRAE ROSS STREET,
ALLENSTOWN**

Drawing Title:

ELEVATIONS



0407 271 336 **M**

info@deaignelements.com.au **E**

QBCC No: 1247120

BDAQ No: 0001677

Scale: 1 : 100	Rev: -
Date: OCT 2021	
Drawn: Author	

Project No: Drawing No:

21_142

S-08

25/10/2021 10:58:24 PM

CL ▽
16.400

F FL ▽
13.200

G FL ▽
10.000

Existing Elevation 3

1 : 100

CL ▽
16.400

F FL ▽
13.200

G FL ▽
10.000

Proposed Elevation 3

1 : 100

DO NOT SCALE DRAWING

ALL DIMENSION IN MILLIMETERS

No:	Description:	Date:	REVISIONS
-	-	-	

ROCKHAMPTON REGIONAL COUNCIL

APPROVED PLANS

These plans are approved subject to the current conditions of approval associated with

Development Permit No.: D/165-2021

Dated: 10 January 2022

ISSUED FOR
PRELIMINARY

Project:

HOUSE RENOVATION

Address:

**3 BRAE ROSS STREET,
ALLENSTOWN**

Drawing Title:

ELEVATIONS




0407 271 336 **M**

info@deaignelements.com.au **E**

QBCC No: 1247120

BDAQ No: 0001677

Scale: 1 : 100	Rev: -	25/10/2021 10:58:27 PM
Date: OCT 2021		
Drawn: Author		
Project No: 21_142 Drawing No: S-09		

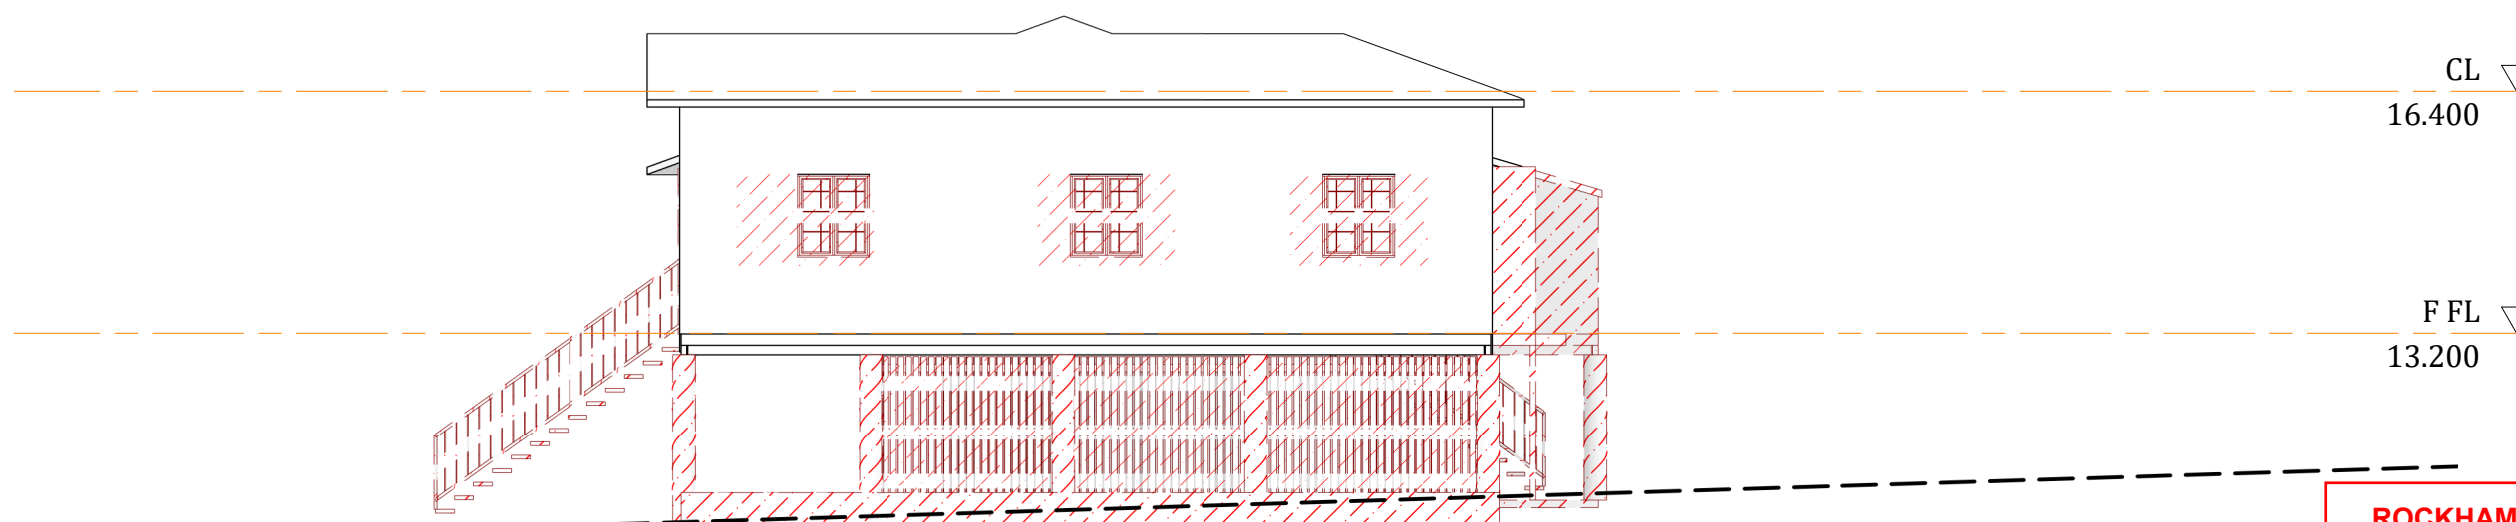

Existing Elevation 4

1 : 100



Proposed Elevation 4

1 : 100