


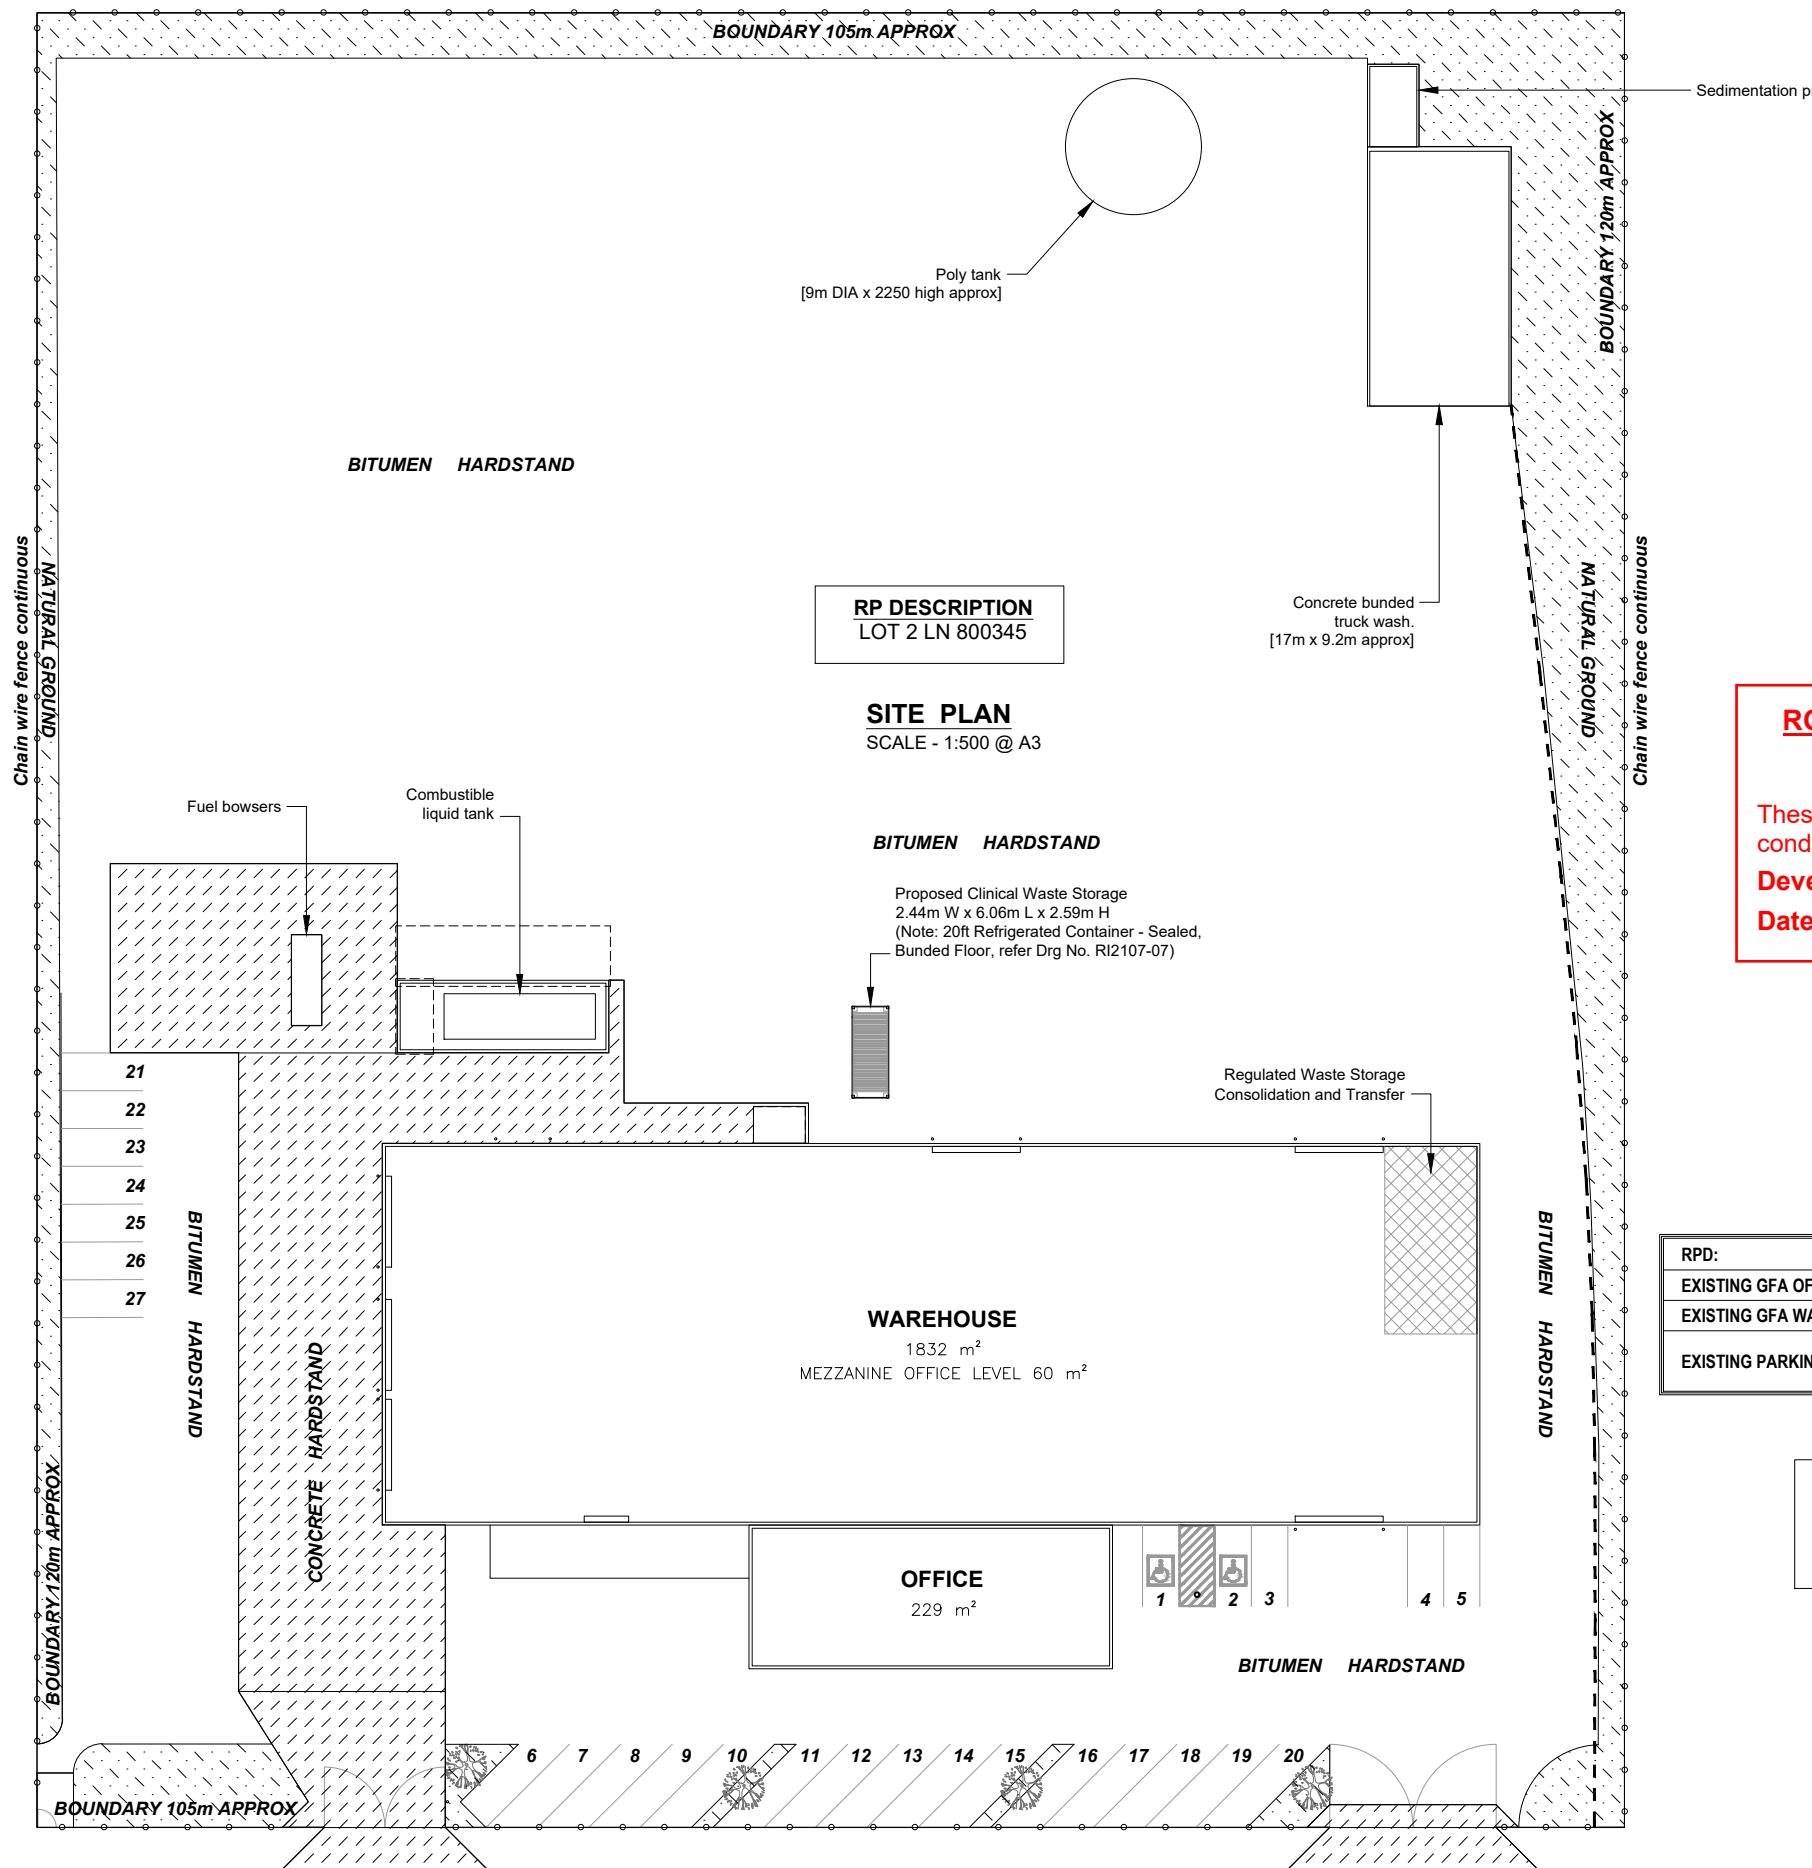

RP DESCRIPTION
LOT 2 LN 800345

SITE PLAN
SCALE - 1:500 @ A3

BITUMEN HARDSTAND

Proposed Clinical Waste Storage
2.44m W x 6.06m L x 2.59m H
(Note: 20ft Refrigerated Container - Sealed,
Banded Floor, refer Drg No. RI2107-07)

Regulated Waste Storage
Consolidation and Transfer

WAREHOUSE

1832 m²
MEZZANINE OFFICE LEVEL 60 m²

OFFICE

229 m²

BITUMEN HARDSTAND

ROCKHAMPTON REGIONAL COUNCIL

APPROVED PLANS

These plans are approved subject to the current
conditions of approval associated with

Development Permit No.: D/45-2021

Dated: 9 July 2021

RPD:	LOT 2 LN 800345	
EXISTING GFA OFFICE:	289 m ²	
EXISTING GFA WAREHOUSE:	1,832 m ²	
EXISTING PARKING:	TRANSPORT DEPOT - 1 SPACE PER 100 m ²	OFFICE - 1 SPACE PER 30 m ²


NOTE

ALL DIMENSIONS ARE APPROXIMATE. SITE LAYOUT TO
BE CONFIRMED BY SURVEYOR.


SCALE 1 0 2 4 6 8 10m
1:500(A3)

WADE STREET

REVISIONS					PLOT FILE		DATE	TECHNICALLY APPROVED:	DRAFT 09 MARCH 2021	DUGGAN & HEDE PTY LTD ACN 077 618 663 Professional Engineers, Planners and Environmental Consultants PO Box 496 Clayfield Qld 4011 Telephone (07) 3357 3666 Facsimile (07) 3857 6233 e_mail dh@dhenv.com.au	JJ'S WASTE & RECYCLING 197-205 WADE ST, PARKHURST, ROCKHAMPTON EXISTING TRANSPORT DEPOT PROPOSED SITE PLAN	SCALE	AS SHOWN
	B	SM	09-03-21	FOR CLIENT REVIEW	DESIGN	D.H.	10/18					SHEET	- of -
	A	SM	23-02-21	FOR CLIENT REVIEW	DES. CHK.							DRG No.	REVISION B
	No.	BY	DATE	DESCRIPTION	DWG. CHK.								RI2107-DA-02

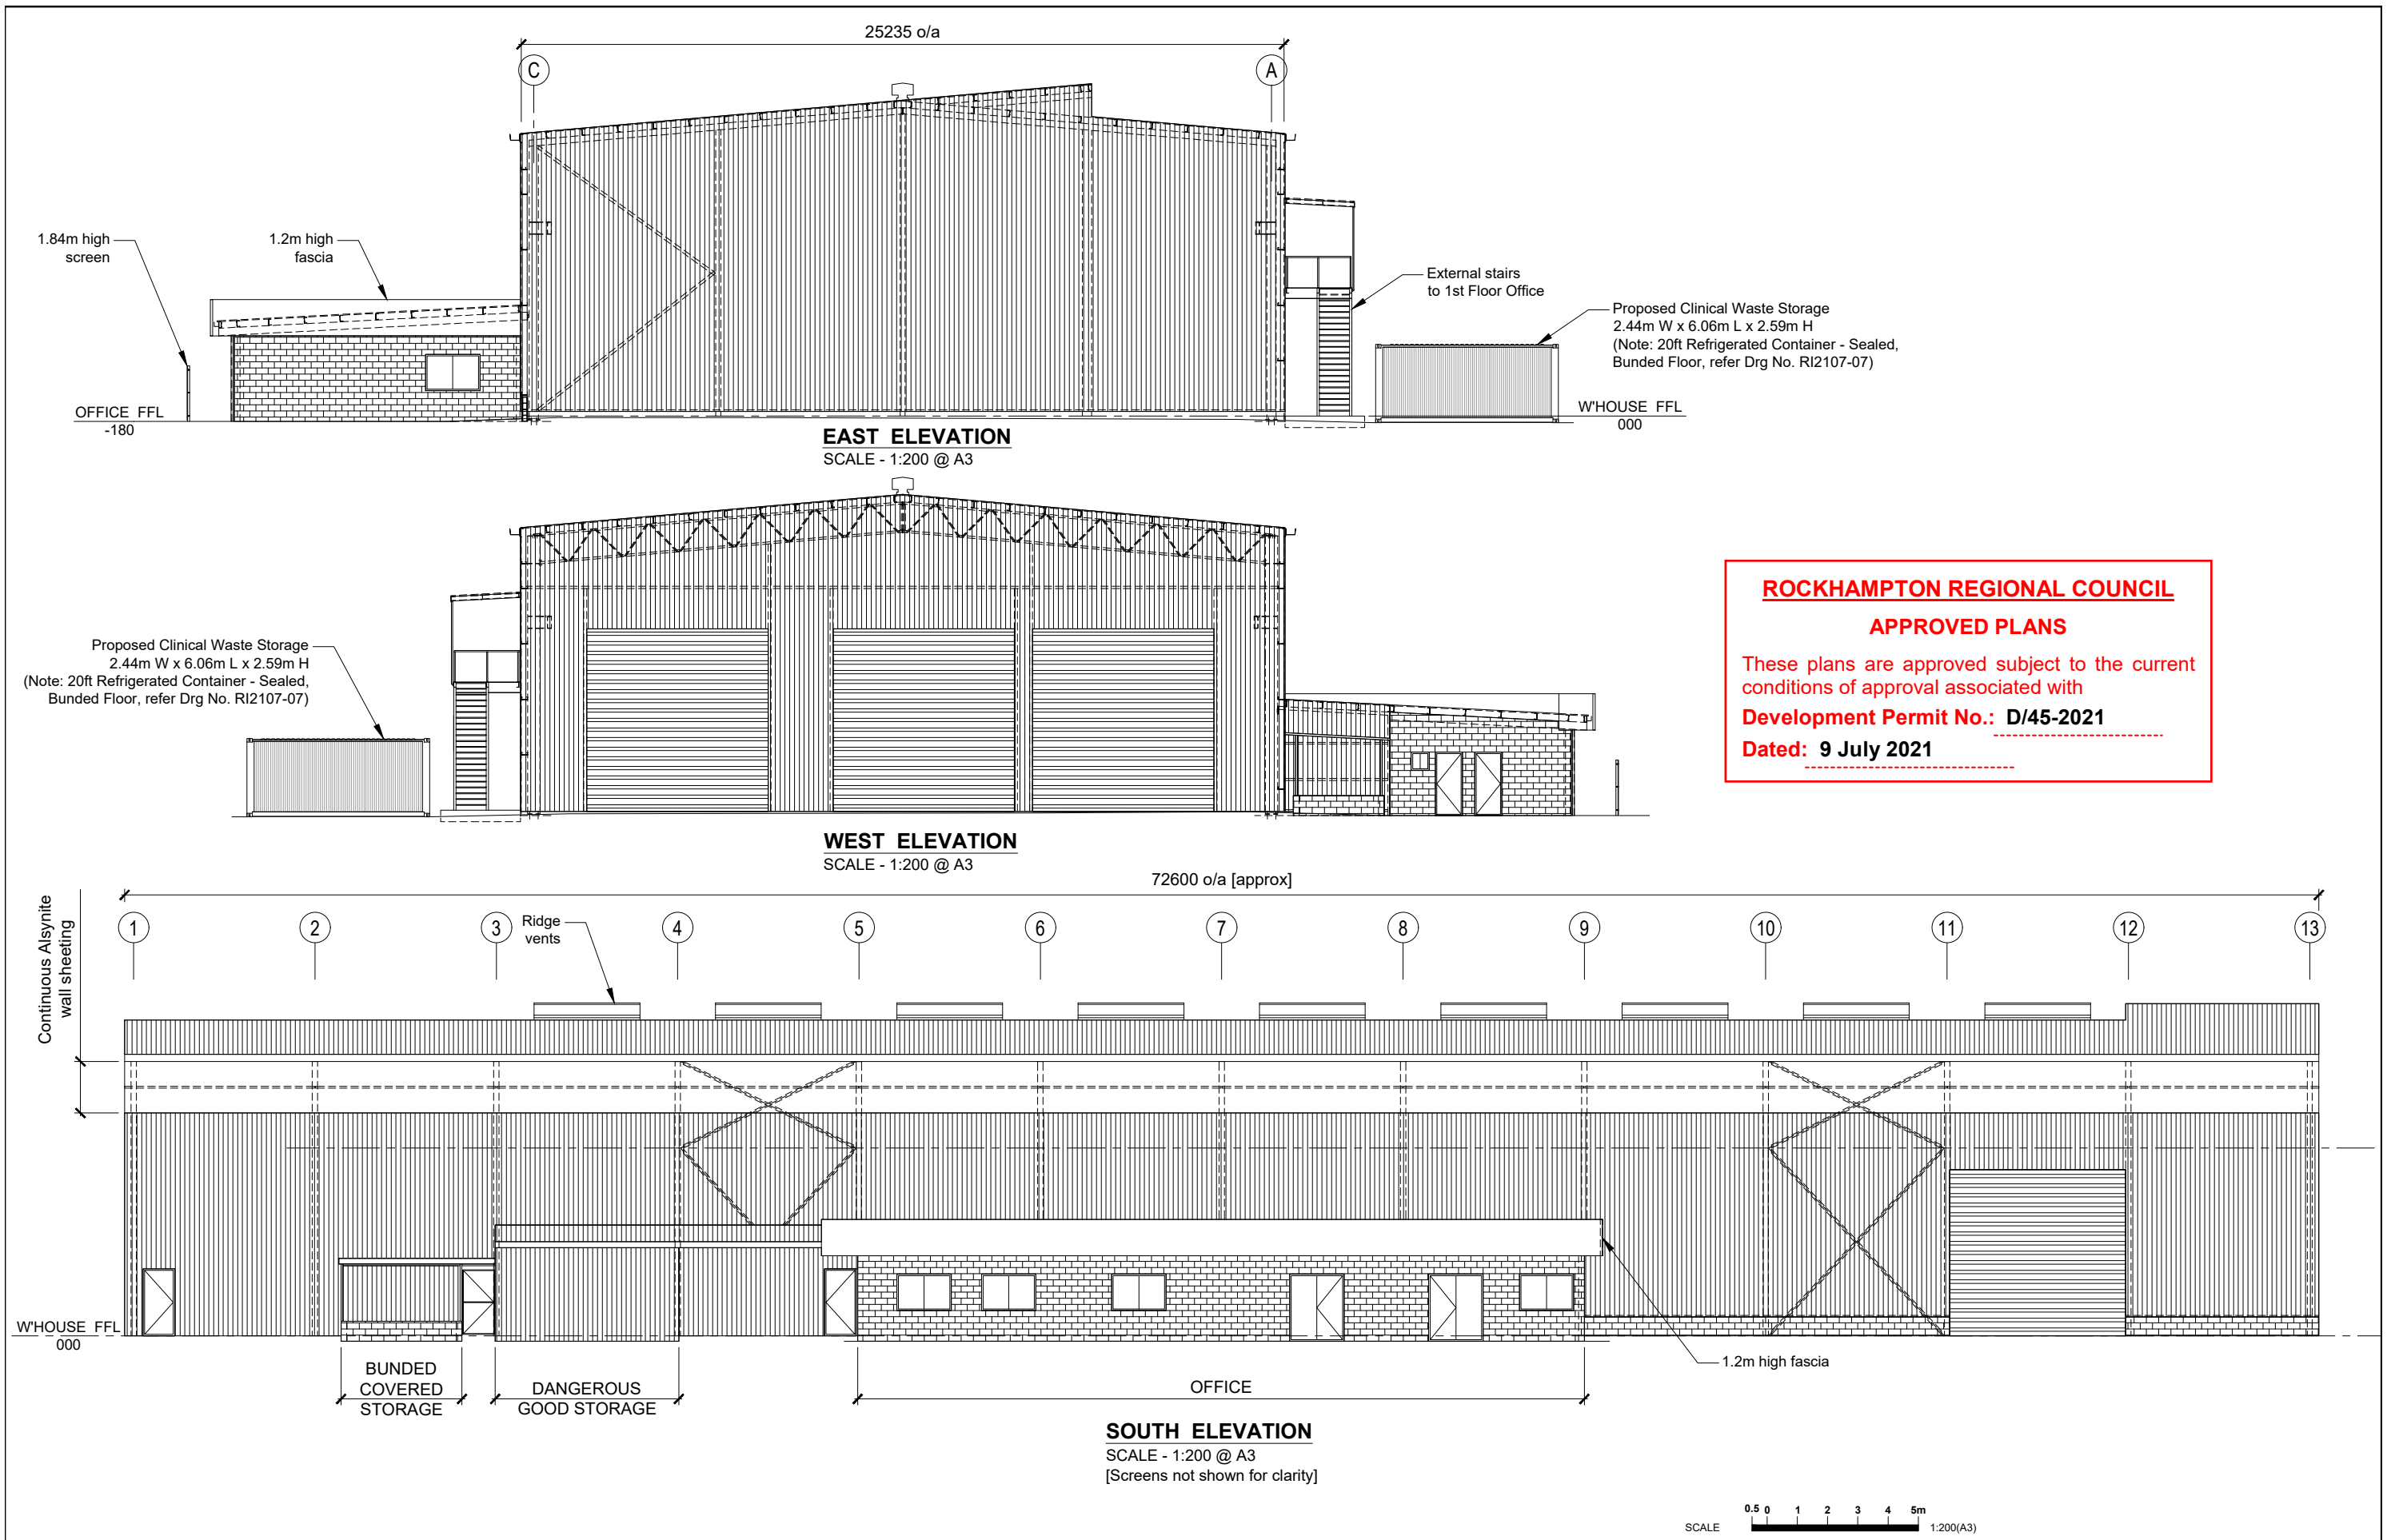


REVISIONS					PLOT FILE		DATE	TECHNICALLY APPROVED: DRAFT 23 FEBRUARY 2021	DUGGAN & HEDE PTY LTD ACN 077 618 663 Professional Engineers, Planners and Environmental Consultants PO Box 496 Clayfield Qld 4011 Telephone (07) 3357 3666 Facsimile (07) 3857 6233 e_mail dh@dhenv.com.au	JJ'S WASTE & RECYCLING		SCALE	AS SHOWN	
	B	SM	23-02-21	FOR CLIENT REVIEW	DRAWN	D.H.	10/18			197-205 WADE ST, PARKHURST, ROCKHAMPTON		SHEET	- of -	
	A	DM	12-10-18	CREATED FROM SITE MEASURE	DES. CHK.					EXISTING TRANSPORT DEPOT		DRG No.	REVISION	B
	No.	BY	DATE	DESCRIPTION	DWG. CHK.					EXISTING & PROPOSED ELEVATIONS			RI2107-DA-06	

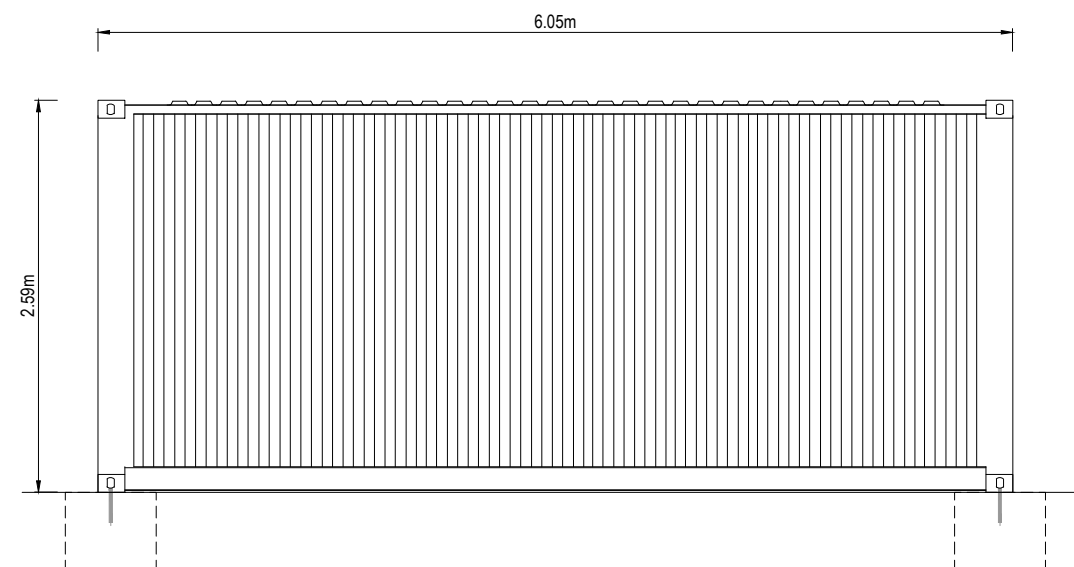


SIDE ELEVATION

1:50 (A3)

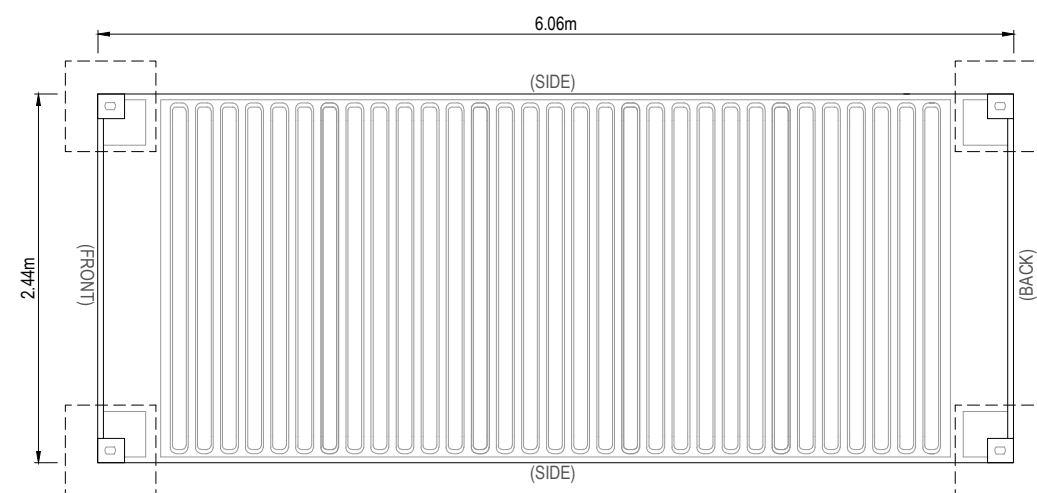


PLAN

1:50 (A3)

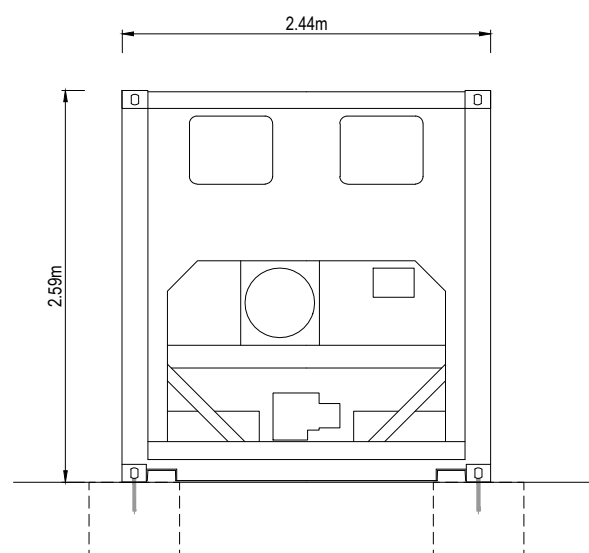

REAR ELEVATION

1:50 (A3)

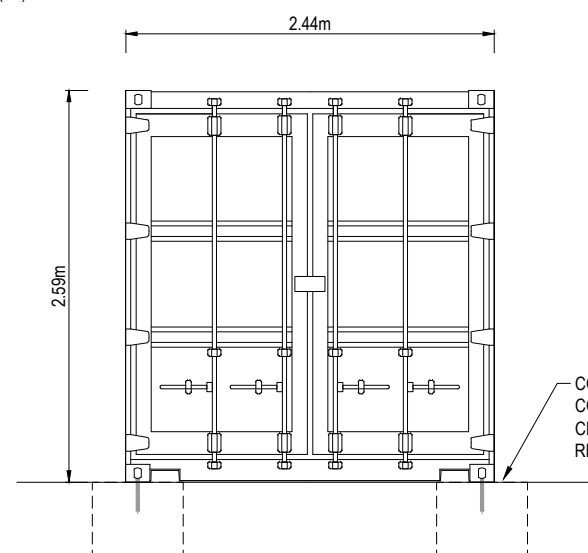

FRONT ELEVATION

1:50 (A3)


ROCKHAMPTON REGIONAL COUNCIL

APPROVED PLANS

These plans are approved subject to the current conditions of approval associated with


Development Permit No.: D/45-2021

Dated: 9 July 2021

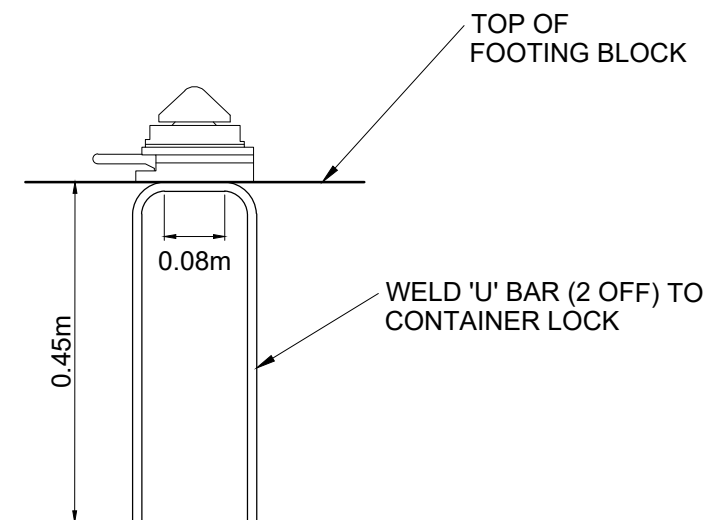

CONTAINER LOCK CAST TAILS DETAIL

1:10 (A3)

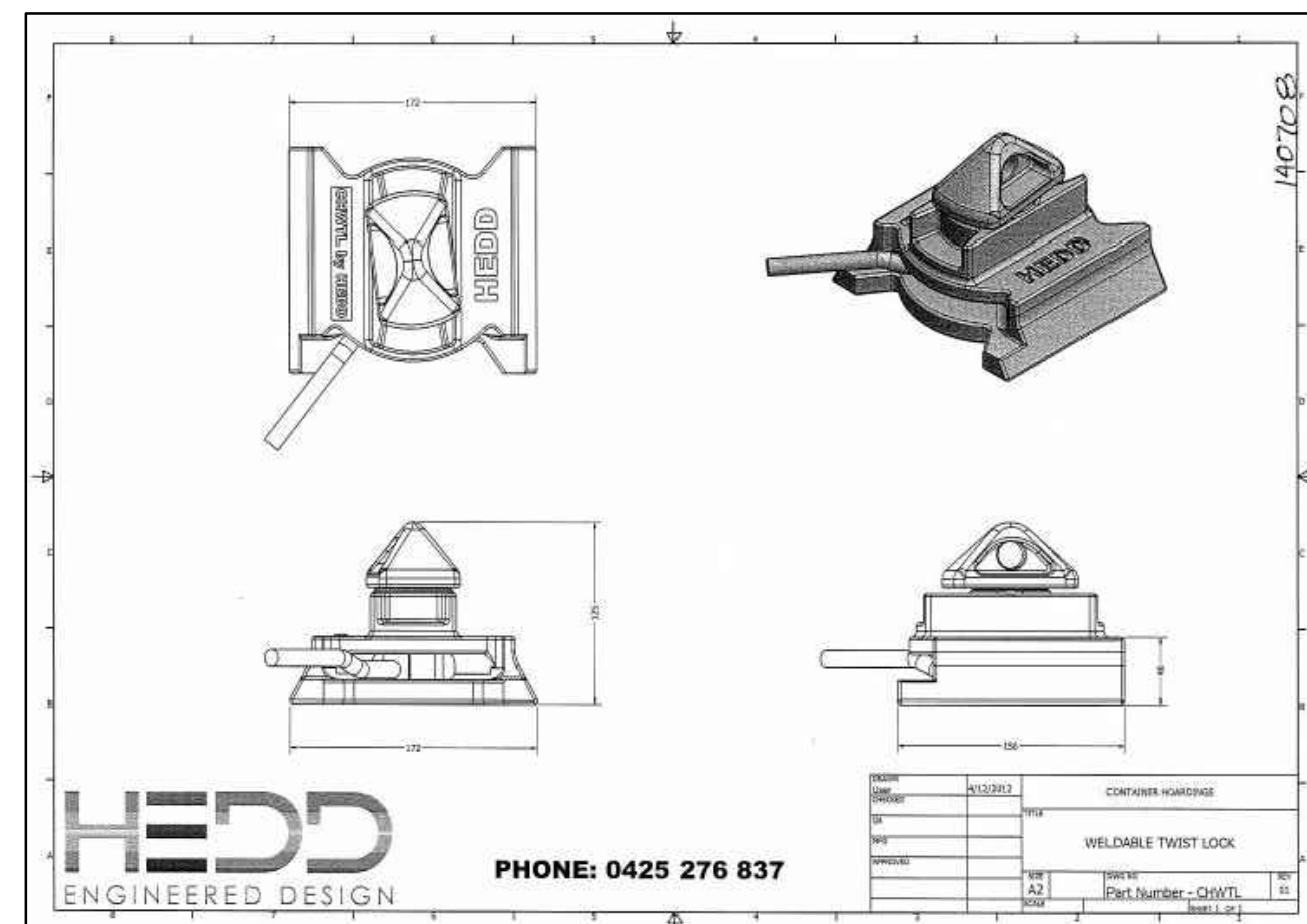

WELDABLE TWIST LOCK DETAIL

N.T.S.

SCALE 0.05 0 0.1 0.2m 1:10(A3)
SCALE 0.25 0 0.5 1m 1:50(A3)

REVISIONS	No.	BY	DATE	DESCRIPTION

PLOT FILE	DATE
DESIGN	D.H.
DRAWN	S.M.
DES. CHK.	
DWG. CHK.	

TECHNICALLY APPROVED:

DRAFT

23 FEBRUARY 2021



DUGGAN & HEDE PTY LTD

ACN 077 618 663
Professional Engineers, Planners and Environmental Consultants
PO Box 496 Clayfield Qld 4011
Telephone (07) 3357 3666
Facsimile (07) 3857 6233
e_mail dh@dhenv.com.au

JJ'S WASTE & RECYCLING
197-205 WADE ST, PARKHURST, ROCKHAMPTON
EXISTING TRANSPORT DEPOT
PROPOSED CLINICAL WASTE STORAGE PLAN & ELEVATIONS

SCALE	AS SHOWN
SHEET	- of -
DRG No.	REVISION
	R2107-DA-07