
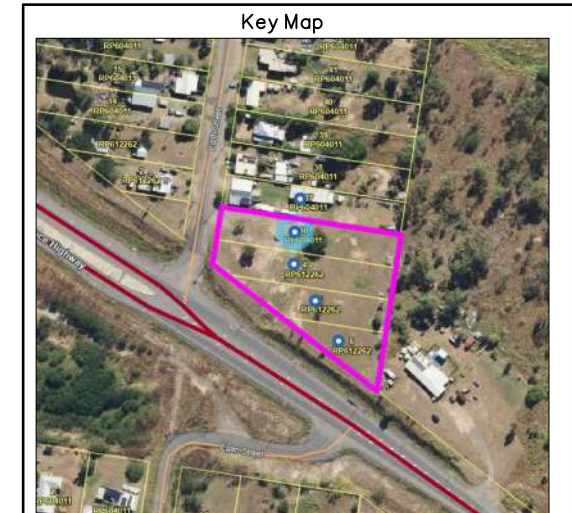


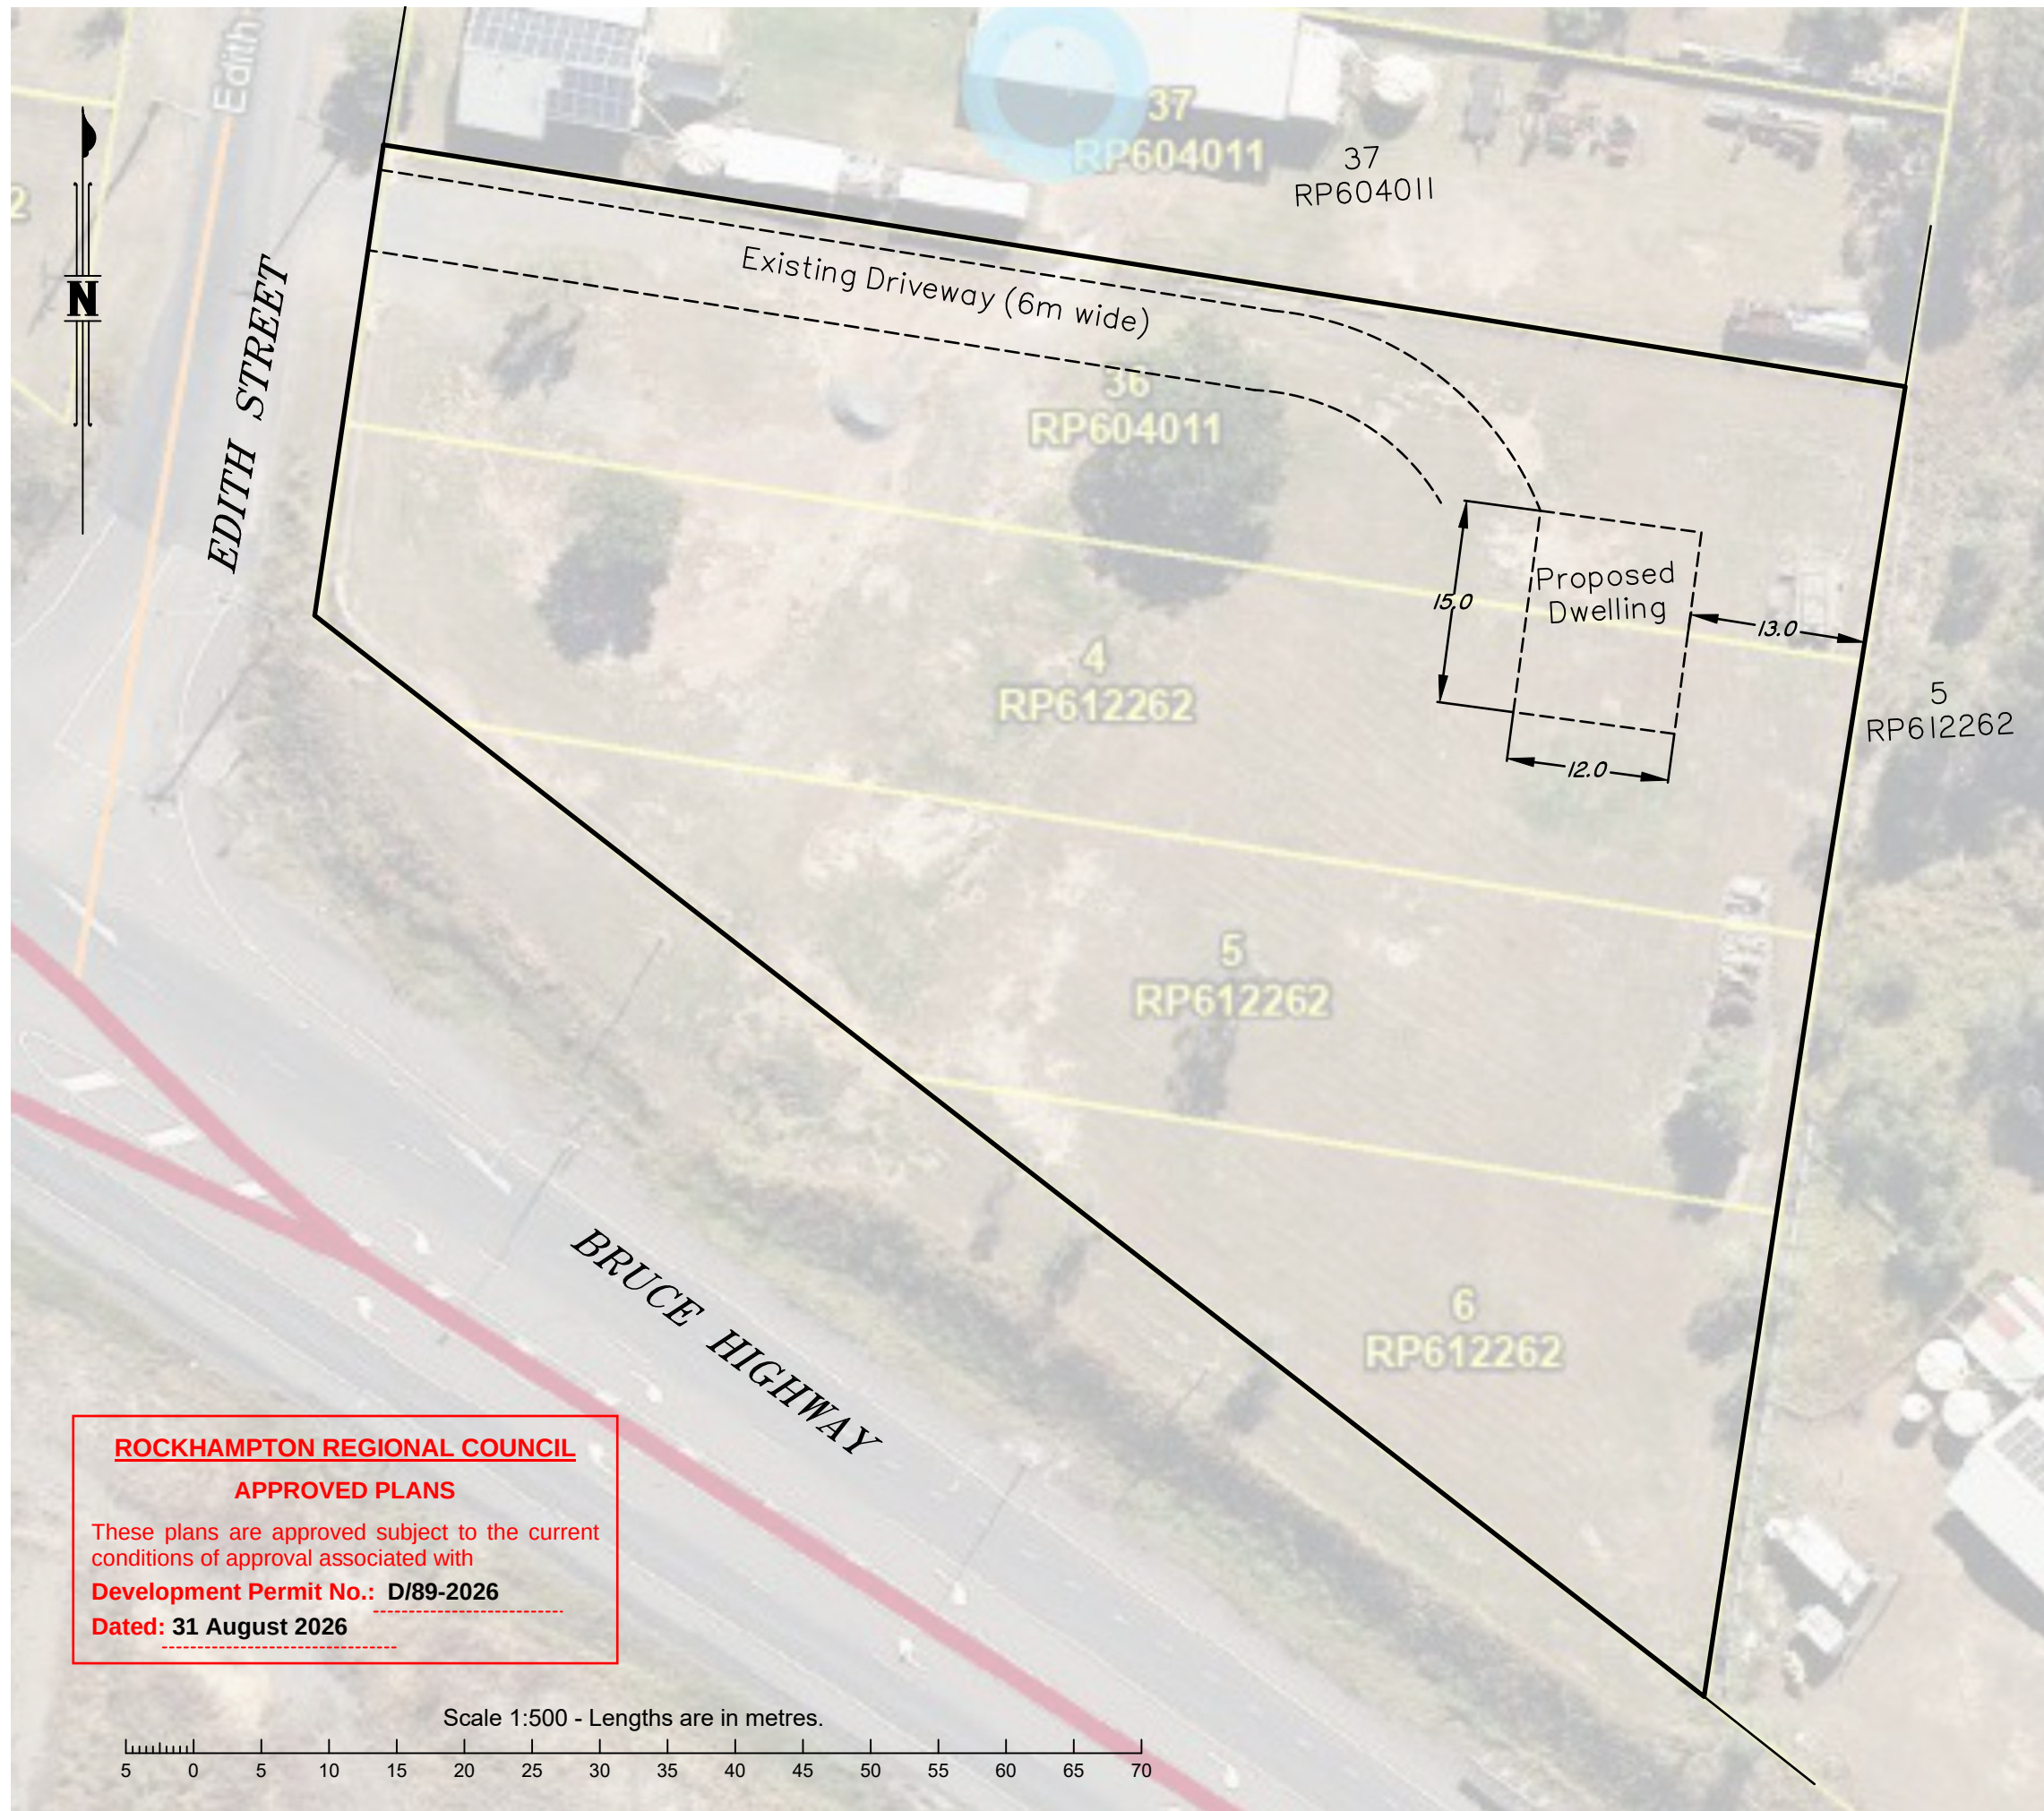

LOCALITY
Port Curtis

LOCAL GOVERNMENT
Rockhampton Regional Council

Site Plan of Proposed Dwelling House

Address: 24 Edith Street, Port Curtis
Client: Paul John Goodwin

PLAN SCALE
1:500

AUTOCAD SCALE
1:1000

REF.
2604004-01a

SHEET 1 OF 2

DATE
1-07-2026

DRAWN
Bristi



TPDC

Town Planning & Development Consultants, Central Queensland

Mobile: 0480625020
Email: admin@tpdcqld.com.au
Website: www.tpdcqld.com.au

PRELIMINARY DRAWING

Note: The dimensions are approximate only

ROCKHAMPTON REGIONAL COUNCIL


APPROVED PLANS


These plans are approved subject to the current conditions of approval associated with

Development Permit No.: D/89-2026

Dated: 31 August 2026

Scale 1:500 - Lengths are in metres.

 

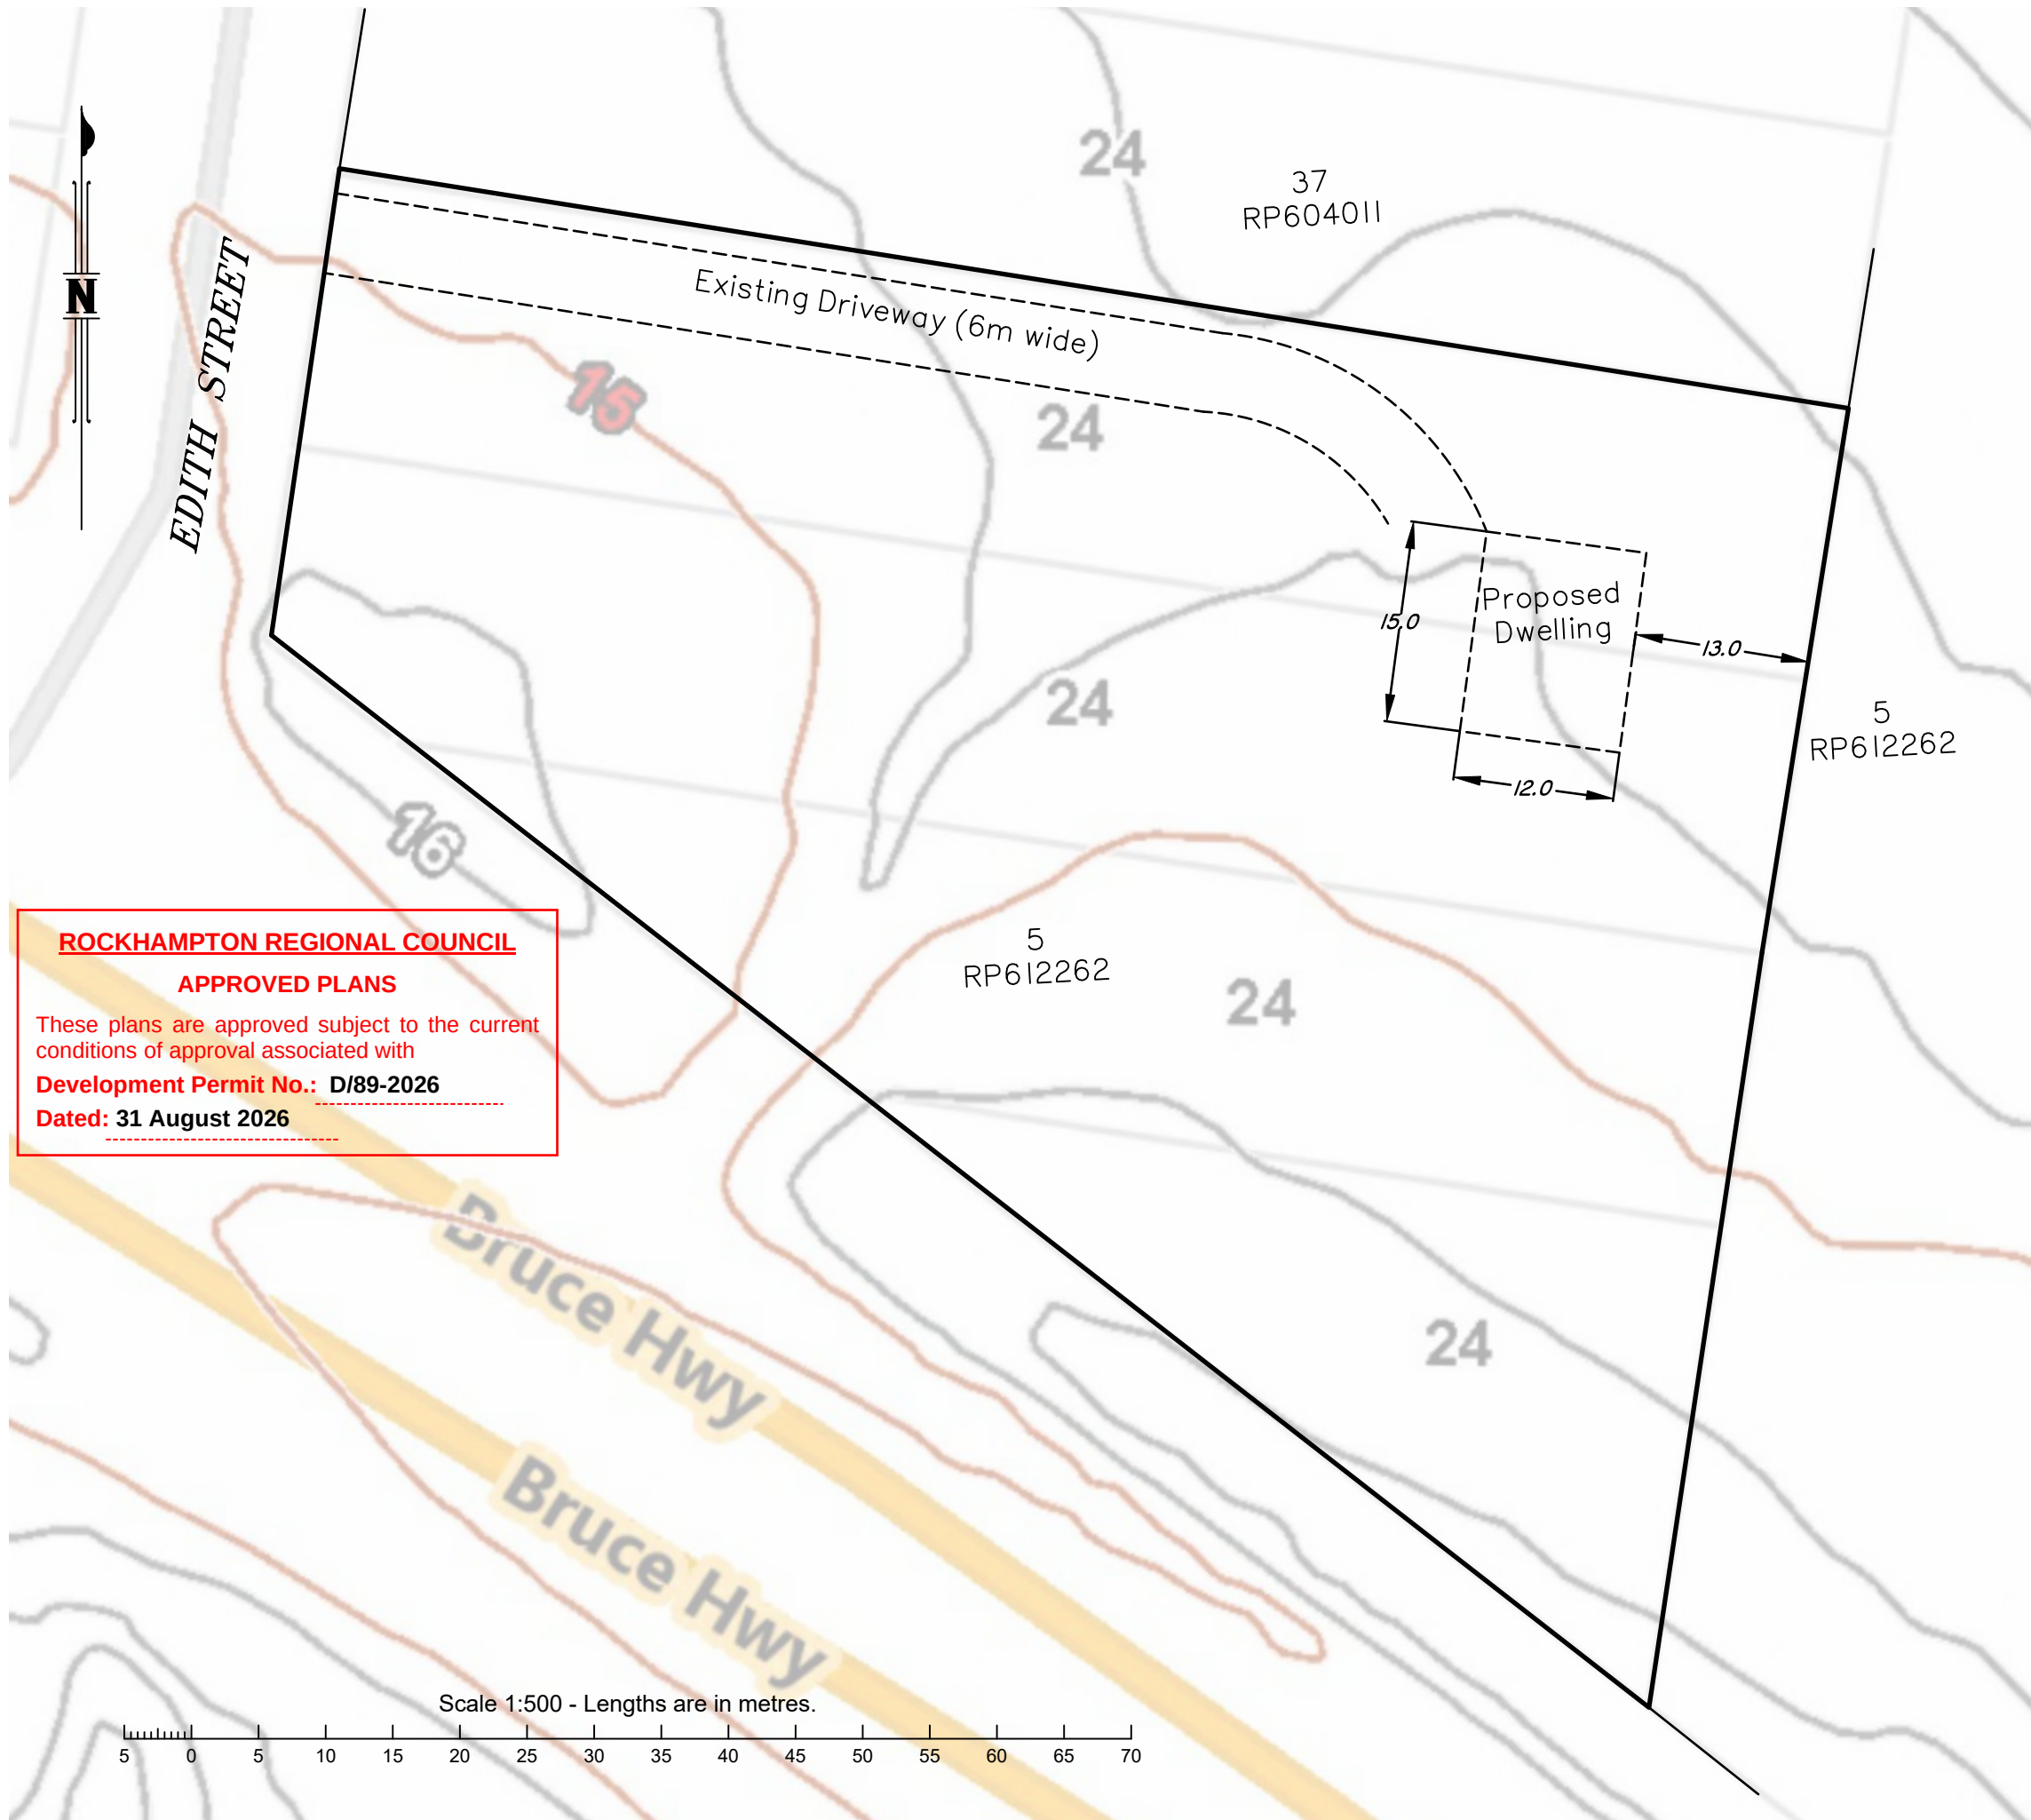

ROCKHAMPTON REGIONAL COUNCIL

APPROVED PLANS

These plans are approved subject to the current conditions of approval associated with

Development Permit No.: D/89-2026

Dated: 31 August 2026

Key Map



LOCALITY
Port Curtis

LOCAL GOVERNMENT
Rockhampton Regional
Council

**Proposed Dwelling
House superimposed
on Contour Map**

Address: 24 Edith Street, Port Curtis
Client: Paul John Goodwin

PLAN SCALE
1:500

AUTOCAD SCALE
1:1000

REF.

2604004-01a SHEET 2 OF 2

DATE
1-07-2026

DRAWN
Bristi



TPDC

Town Planning & Development Consultants, Central Queensland


Mobile: 0480625020

Email: admin@tpdcqld.com.au

Website: www.tpdcqld.com.au

**PRELIMINARY
DRAWING**

Note: The dimensions are approximate only

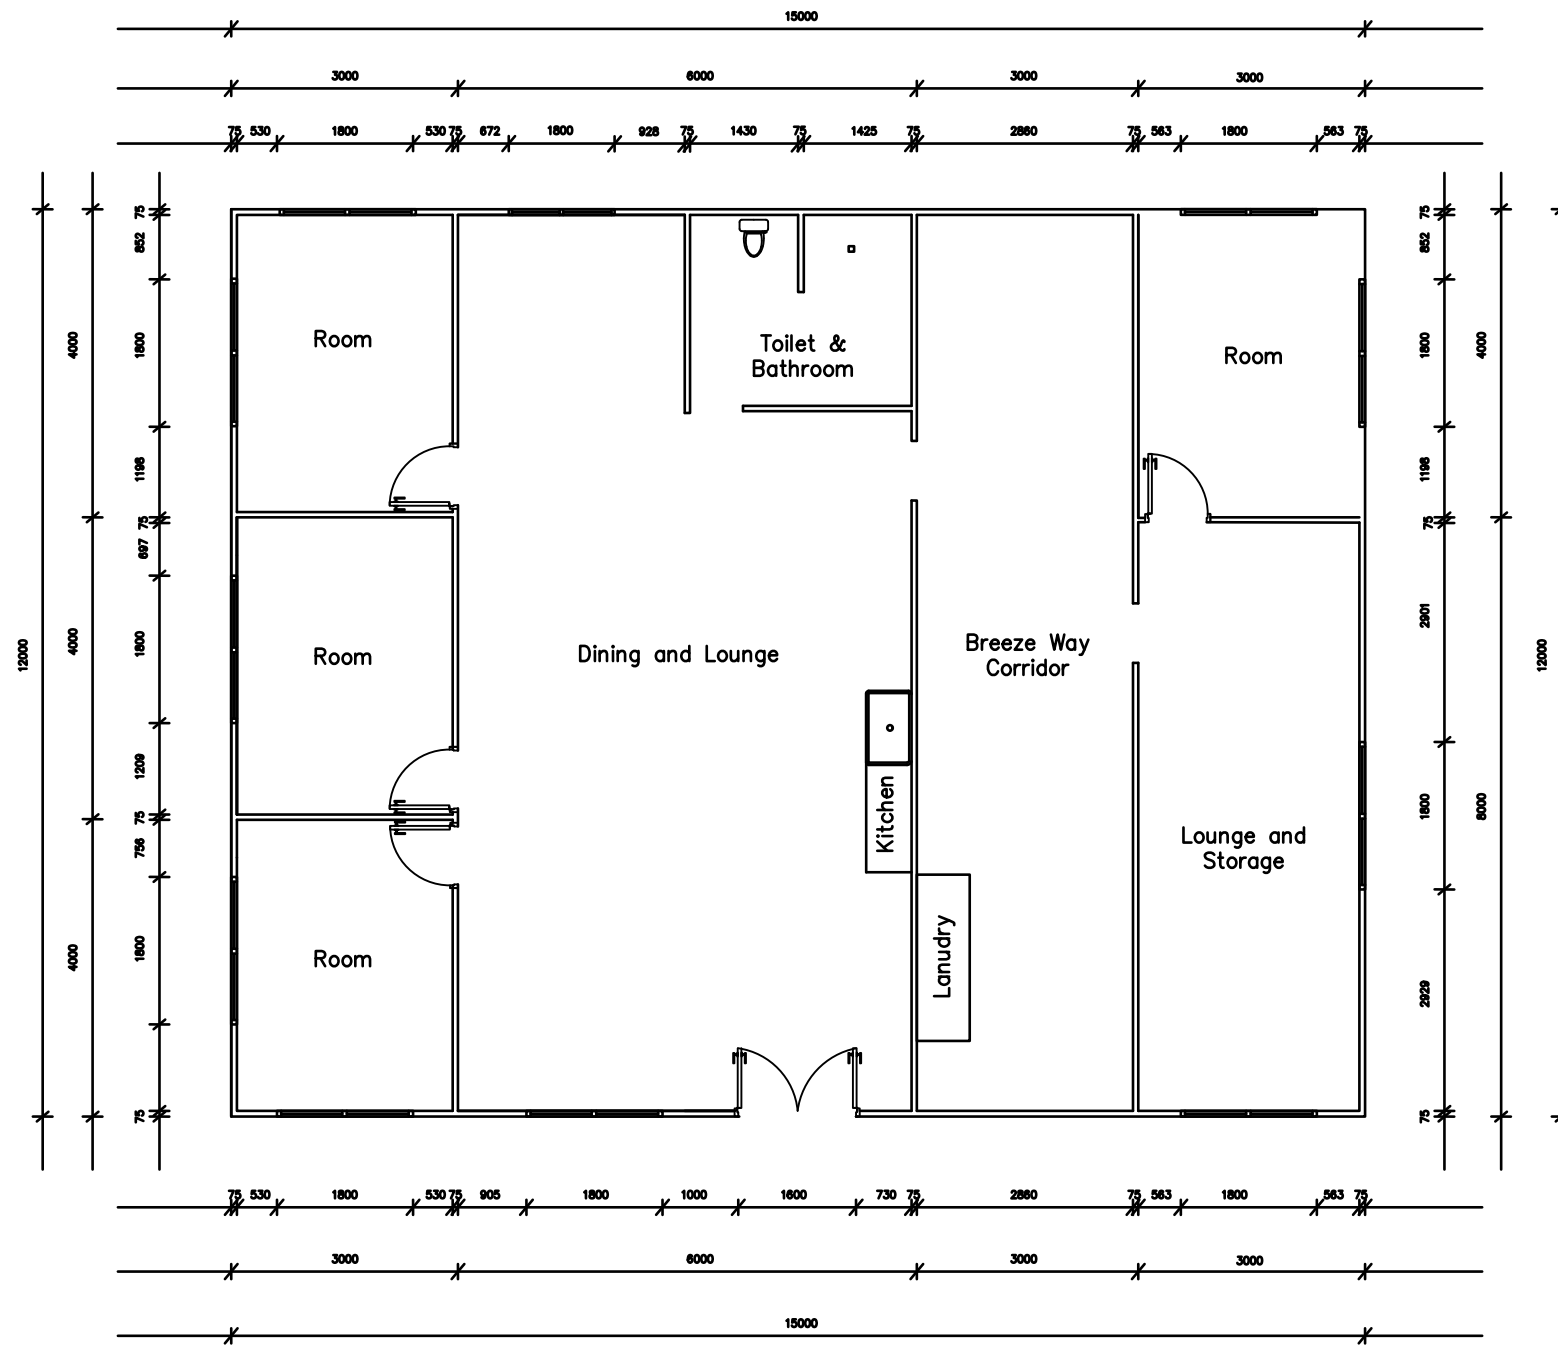

Floor Plan

ROCKHAMPTON REGIONAL COUNCIL

APPROVED PLANS

These plans are approved subject to the current conditions of approval associated with
Development Permit No.: D/89-2026
Dated: 31 August 2026

Key Map



LOCALITY
Port Curtis

LOCAL GOVERNMENT
Rockhampton Regional Council

Floor Plan of the Dwelling House

Address: 24 Edith Street, Port Curtis
Client: Paul John Goodwin

PLAN SCALE
1:100

AUTOCAD SCALE
1:1000

REF.
2604004-02

SHEET 1 OF 2

DATE
1-05-2026

DRAWN
Bristi




TPDC


Town Planning & Development Consultants, Central Queensland

Mobile: 0480625020
Email: admin@tpdcqld.com.au
Website: www.tpdcqld.com.au


PRELIMINARY
DRAWING

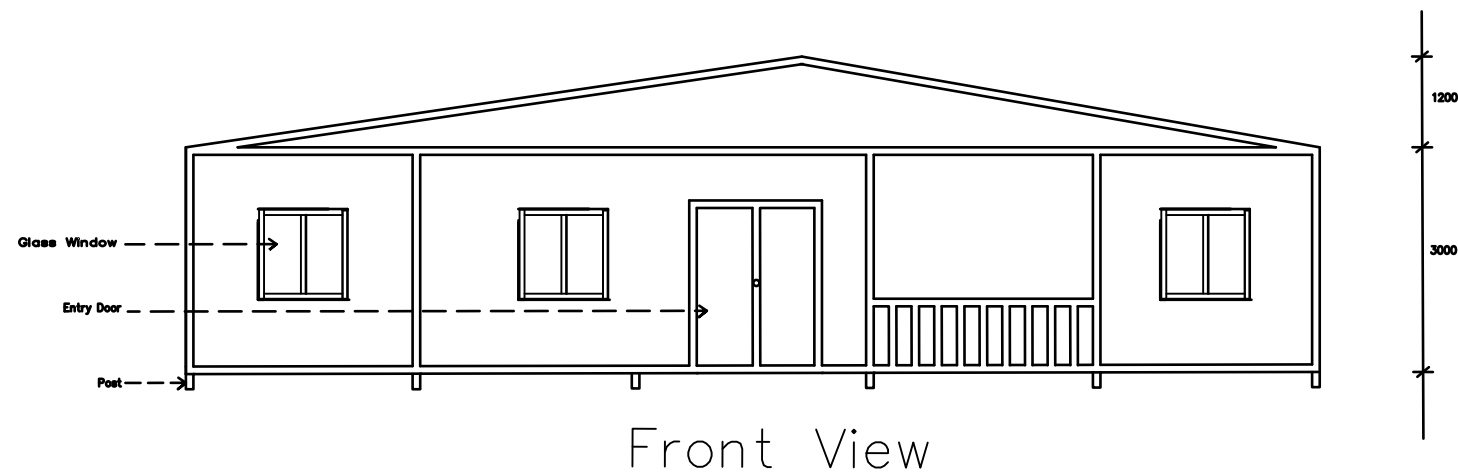


Front View

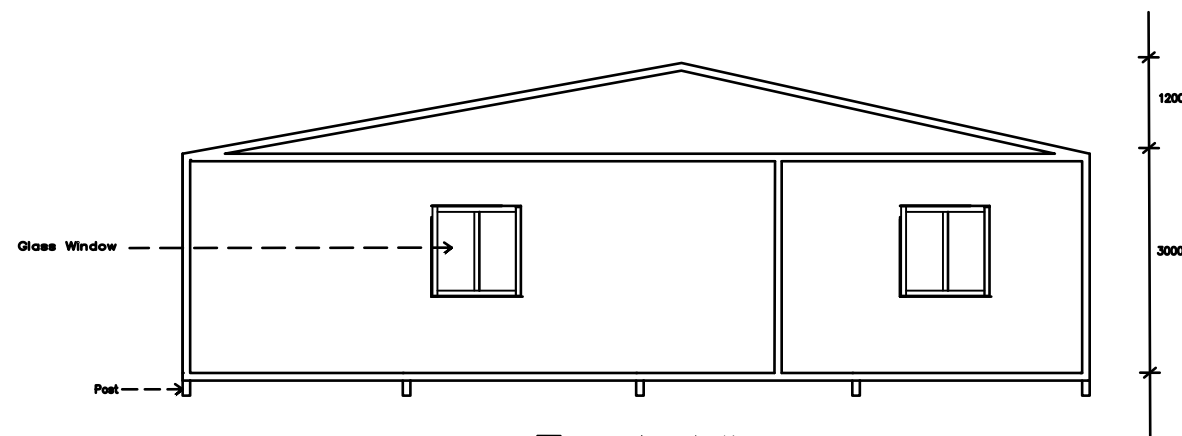

East View

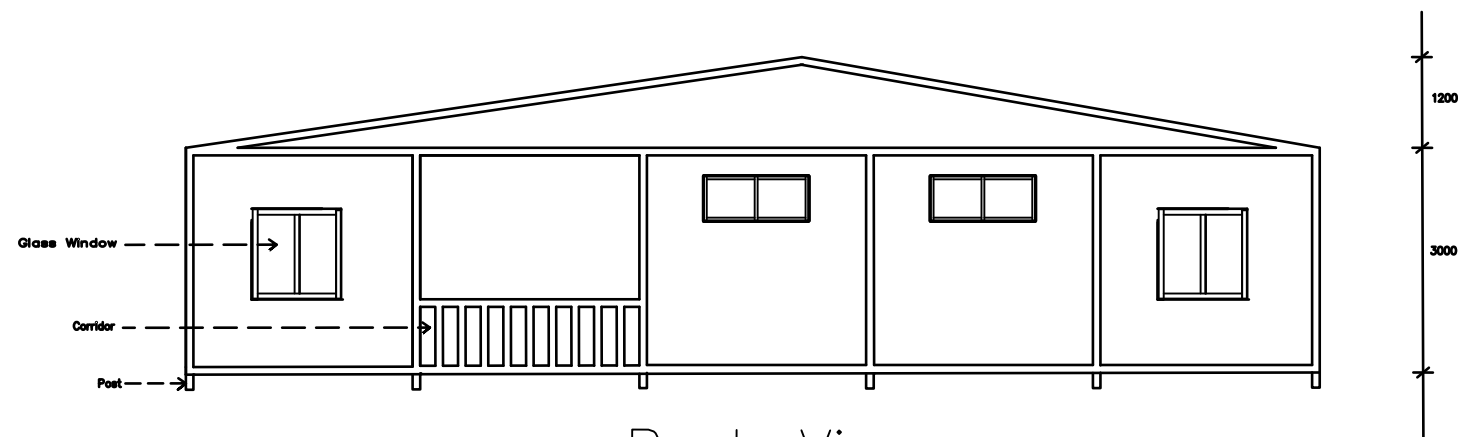

Back View

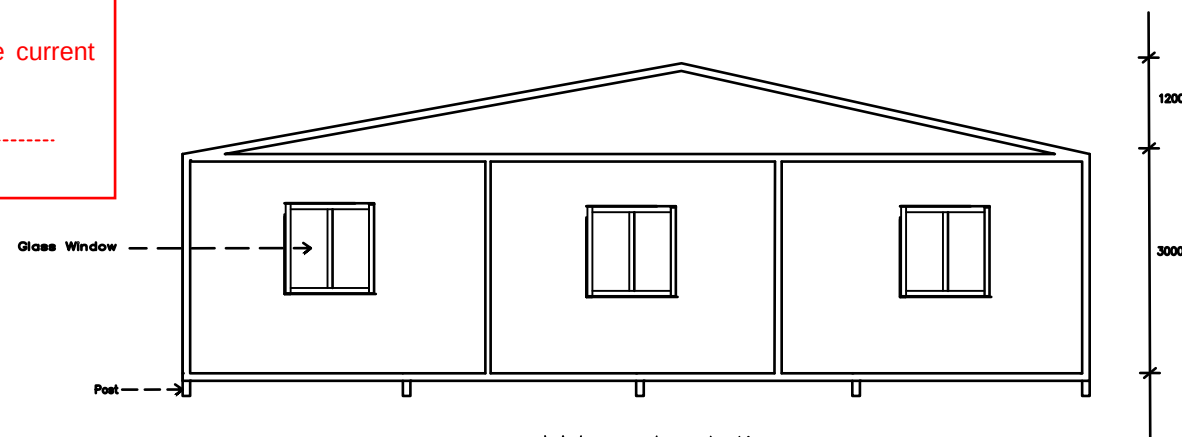

West View

ROCKHAMPTON REGIONAL COUNCIL

APPROVED PLANS

These plans are approved subject to the current conditions of approval associated with

Development Permit No.: D/89-2026

Dated: 31 August 2026

Key Map



LOCALITY
Port Curtis

LOCAL GOVERNMENT
Rockhampton Regional Council

Elevations of the Dwelling House

Address: 24 Edith Street, Port Curtis
Client: Paul John Goodwin

PLAN SCALE
1:100

AUTOCAD SCALE
1:1000

REF.

2604004-02

SHEET 2 OF 2

DATE
18-04-2026

DRAWN
Bristi



TPDC

Town Planning & Development Consultants, Central Queensland

Mobile: 0480625020

Email: admin@tpdcqld.com.au

Website: www.tpdcqld.com.au

**PRELIMINARY
DRAWING**