# ALLIANCE AIRLINES PTY LTD

# ALLIANCE HANGAR ROCKHAMPTON AIRPORT

ROCKHAMPTON REGIONAL COUNCIL
APPROVED PLANS
These plans are approved subject to the current conditions of approval associated with
Development Permit No.: D/142-2020
Dated: 28 May 2021

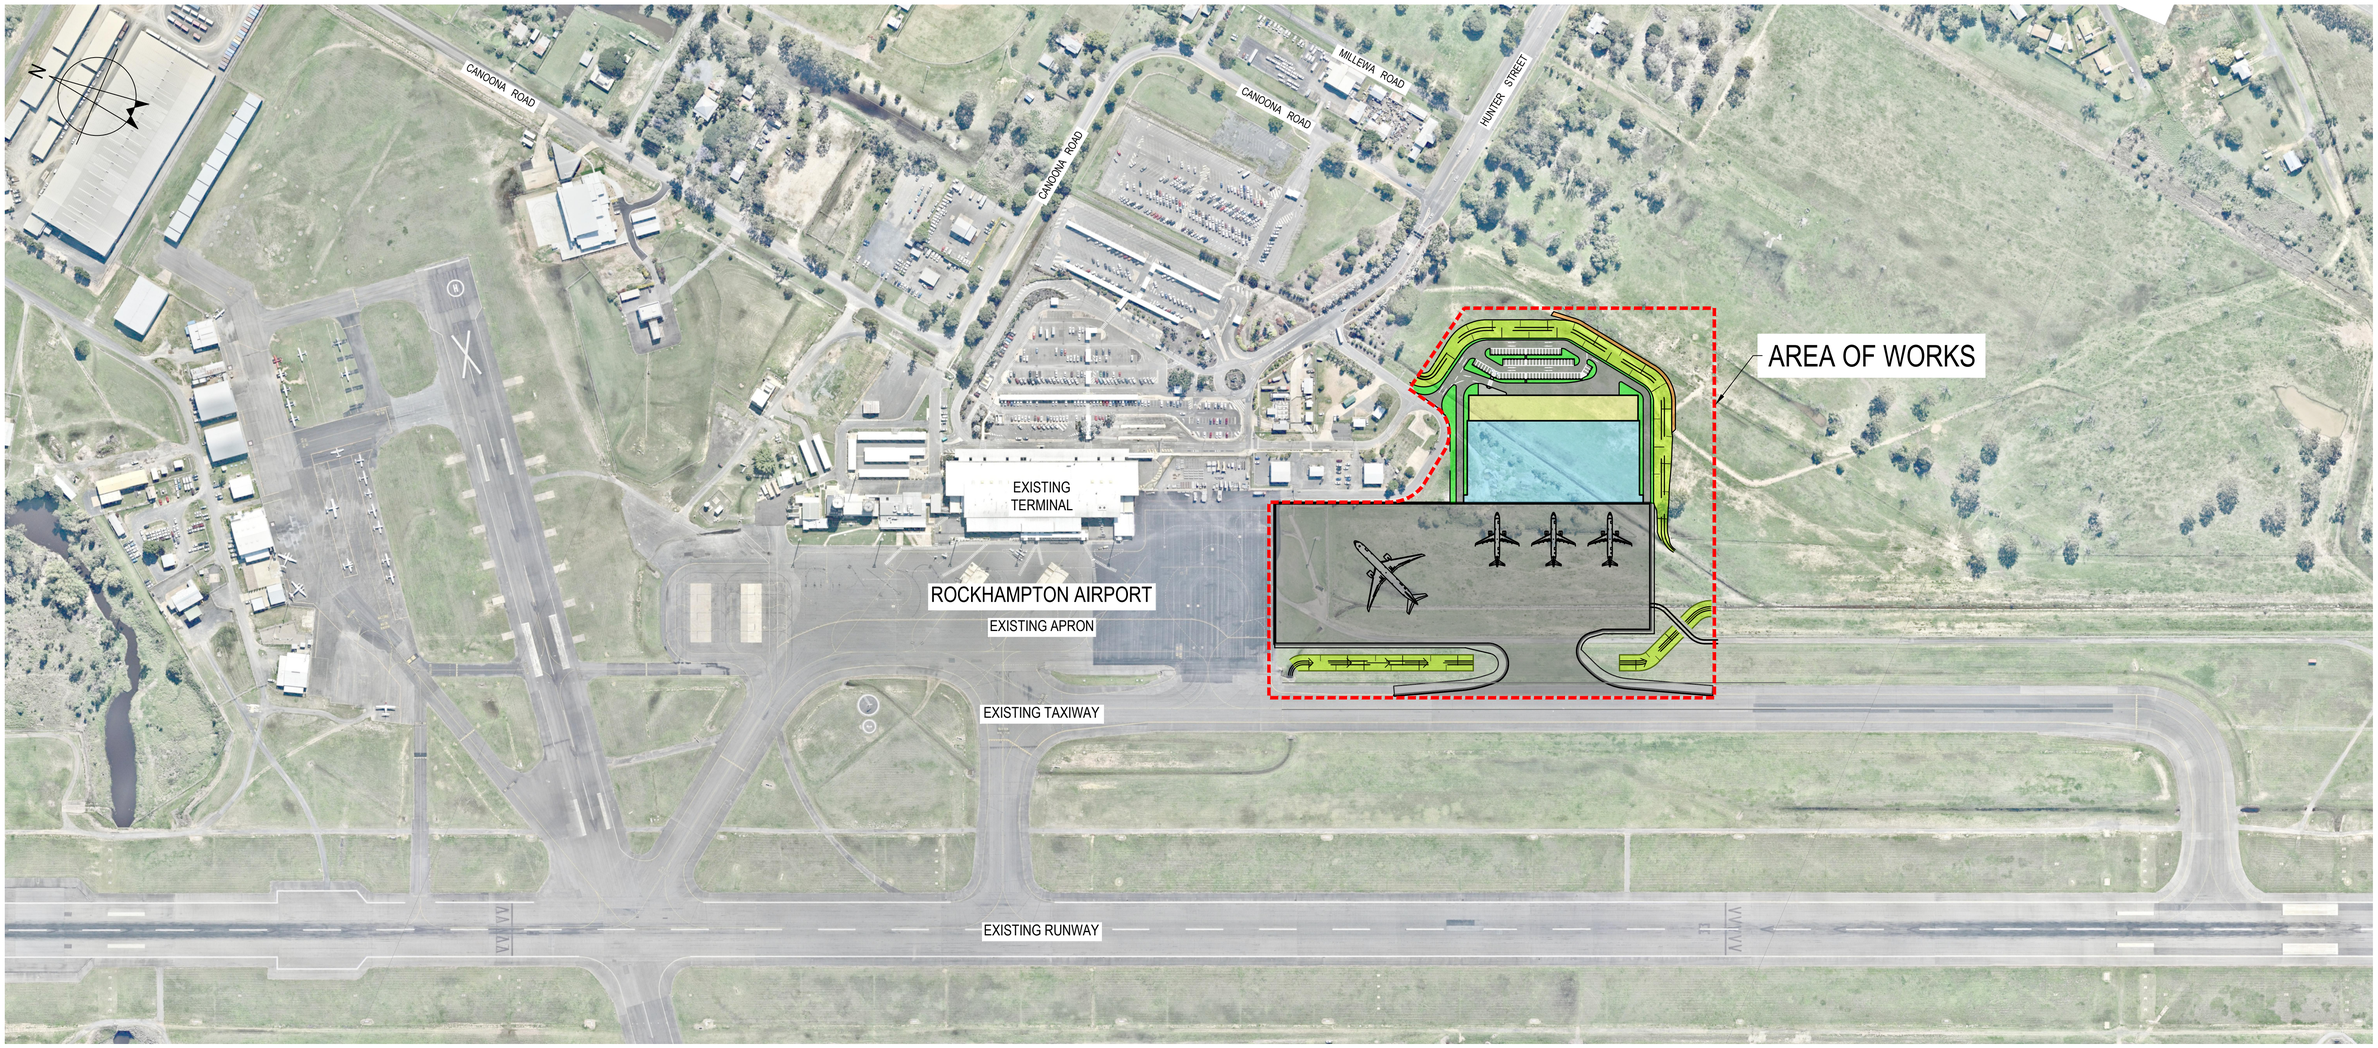


LOCALITY PLAN
SCALE 1:2500

DIAL BEFORE YOU DIG www.1100.com.au

THIS DRAWING INCLUDES COLOURED INFORMATION
COPIES OF THIS DRAWING MUST BE PRODUCED IN COLOUR

**FOR DEVELOPMENT APPROVAL**

| No | Revision | Note: * indicates signatures on original issue of drawing or last revision of drawing | Drawn | Job Manager | Project Director | Date |
|---|---|---|---|---|---|---|
| A | FOR DEVELOPMENT APPROVAL | | S.F. | | | 20.11.20 |

0 25 50 75 100 125m
SCALE 1:2500 AT ORIGINAL SIZE

Alliance AIRLINES
Rockhampton Regional Council

GHD
Level 1 / 110 Campbell Street Rockhampton QLD 4700 Australia
PO Box 373 Gladstone QLD 4680
T 61 7 4973 1605 F 61 7 4972 6236
E gltmail@ghd.com.au W www.ghd.com.au

**DO NOT SCALE**

Conditions of Use.
This document may only be used by GHD's client (and any other person who GHD has agreed can use this document) for the purpose for which it was prepared and must not be used by any other person or for any other purpose.

| | | | |
|---|---|---|---|
| Drawn | S.FREWEN-LORD | Designer | S.FREWEN-LORD |
| Drafting Check | | Design Check | |
| Approved (Project Director) | | | |
| Date | | | |
| Scale | This Drawing must not be used for Construction unless signed as Approved | | |

Client ALLIANCE AIRLINES PTY LTD
Project ALLIANCE HANGAR ROCKHAMPTON AIRPORT
Title COVER SHEET AND LOCALITY PLAN

Original Size A1
Drawing No: 12536663-C0001
Rev: A

Plot Date: 20 November 2020 - 4:29 PM Plotted by: Simon Frewen-Lord
Cad File No: \\ghdnet\ghd\AU\Brisbane\Projects\41\12536663\CADD\Drawings\Civil\12536663-C0001.dwg

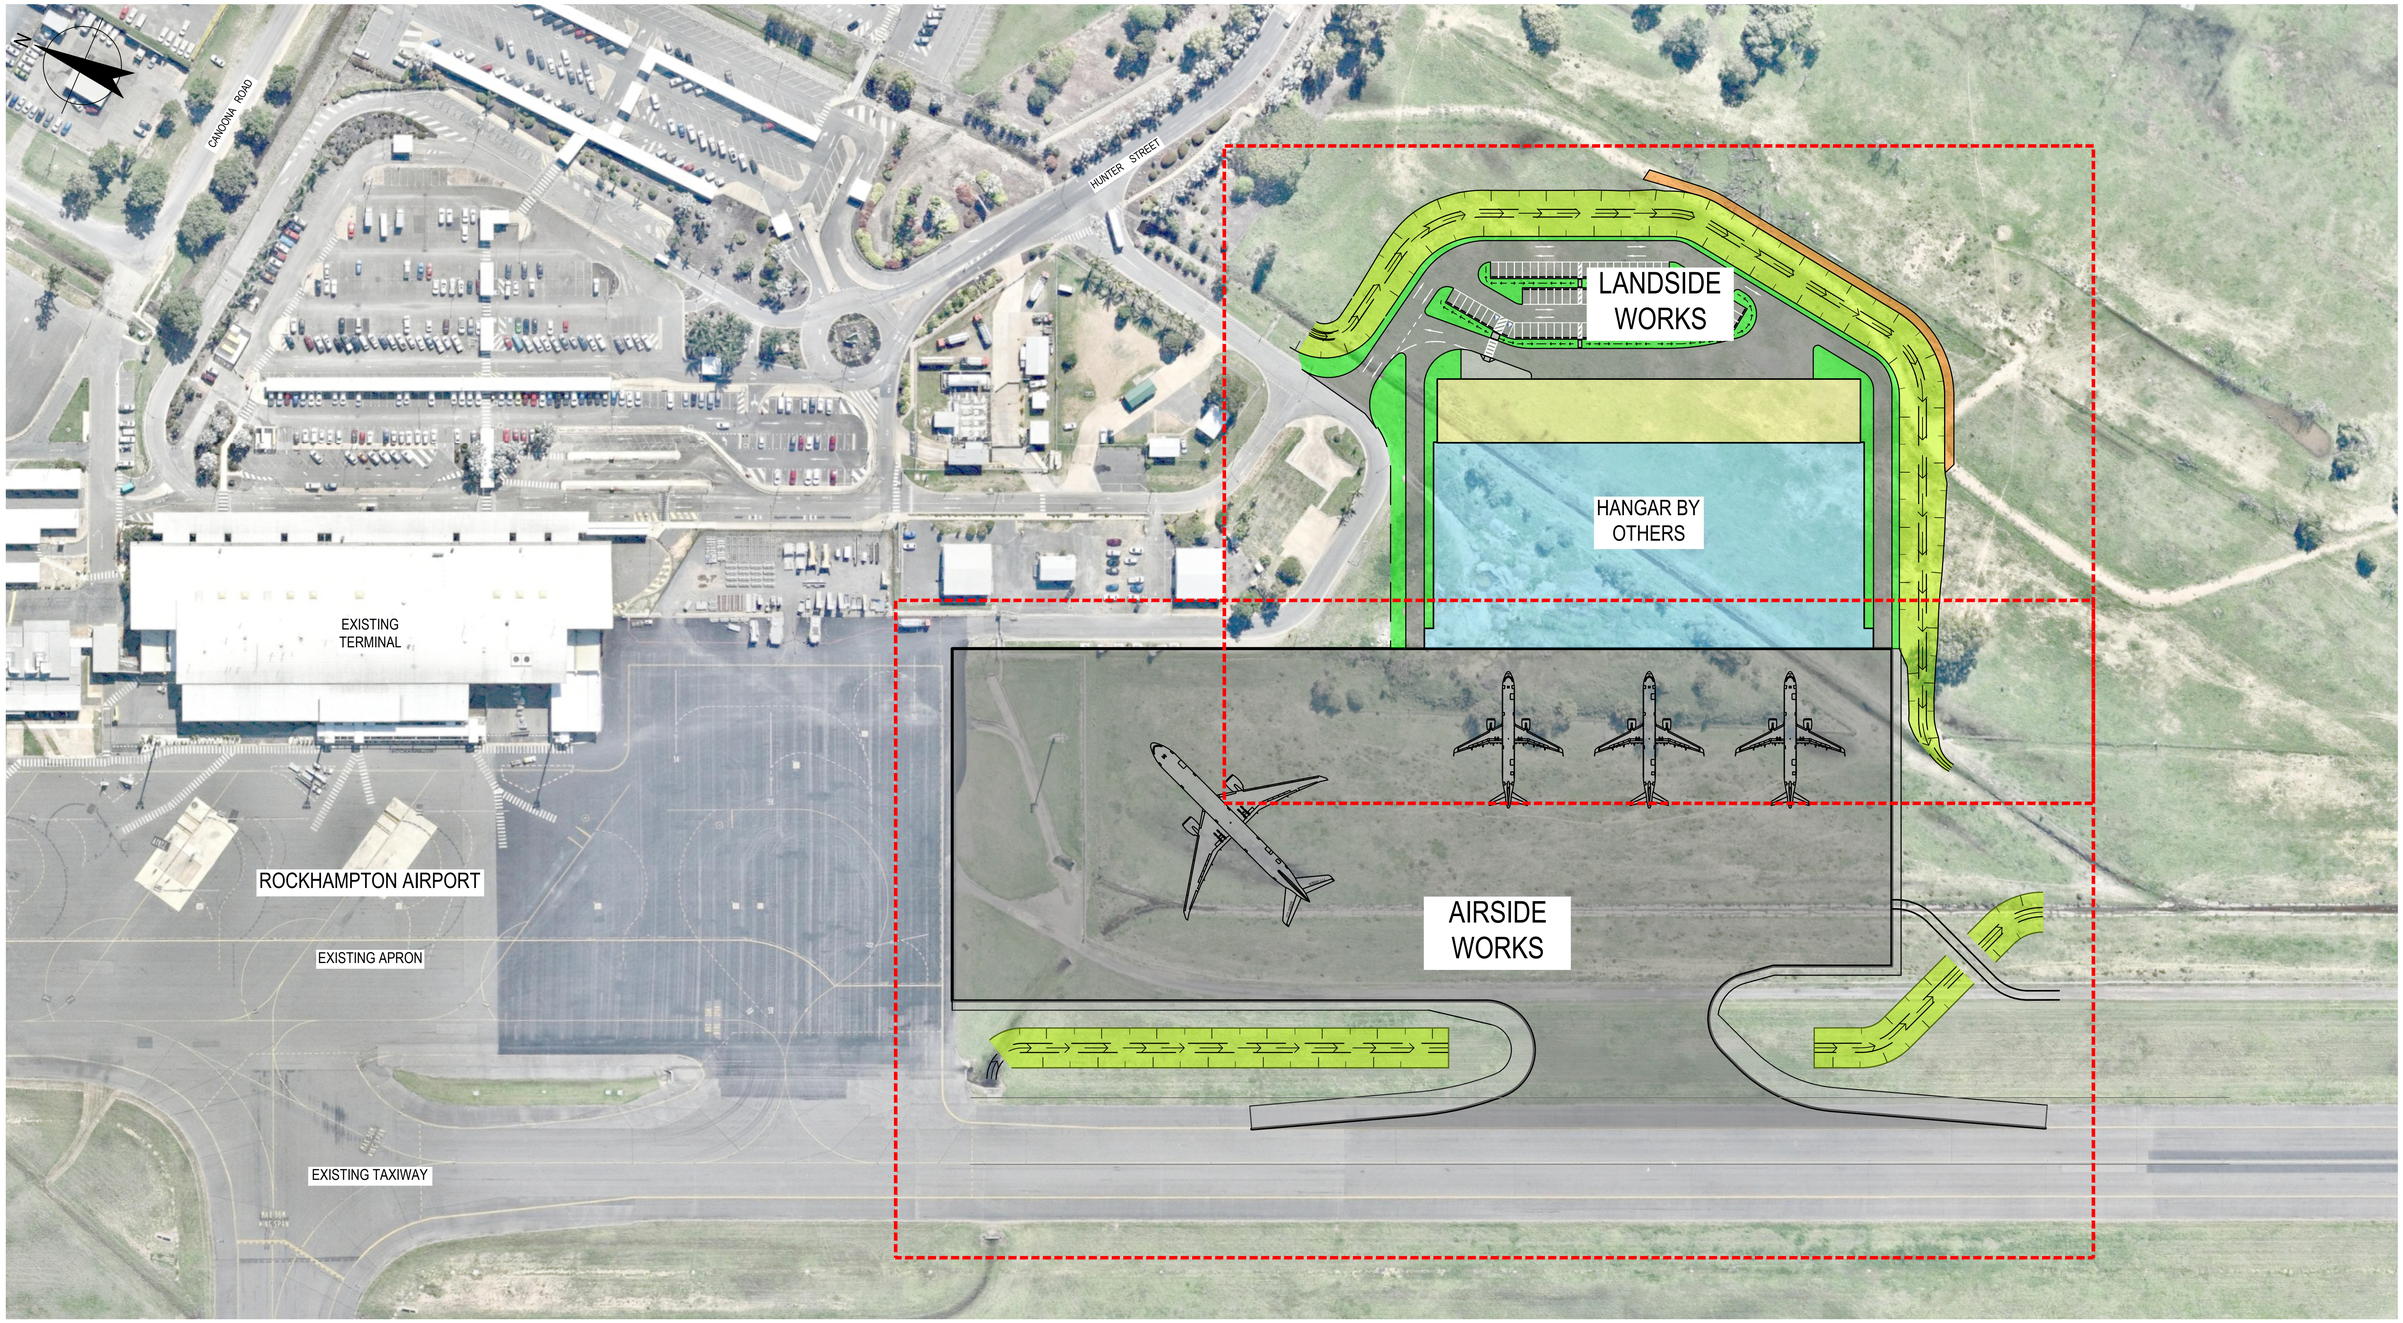


KEY PLAN
SCALE 1:1000

**ROCKHAMPTON REGIONAL COUNCIL**
**APPROVED PLANS**
These plans are approved subject to the current conditions of approval associated with
**Development Permit No.:** D/142-2020
**Dated:** 28 May 2021

THIS DRAWING INCLUDES COLOURED INFORMATION
COPIES OF THIS DRAWING MUST BE PRODUCED IN COLOUR

## FOR DEVELOPMENT APPROVAL

| No | Revision | Drawn | Job Manager | Project Director | Date |
|---|---|---|---|---|---|
| A | FOR DEVELOPMENT APPROVAL | S.F. | | | 20.11.20 |

Note: * indicates signatures on original issue of drawing or last revision of drawing

0 10 20 30 40 50m
SCALE 1:1000 AT ORIGINAL SIZE

Alliance AIRLINES
Rockhampton Regional Council

GHD
Level 1 / 110 Campbell Street Rockhampton QLD 4700 Australia
PO Box 373 Gladstone QLD 4680
T 61 7 4973 1605 F 61 7 4972 6236
E gltmail@ghd.com.au W www.ghd.com.au

**DO NOT SCALE**

Conditions of Use.
This document may only be used by GHD's client (and any other person who GHD has agreed can use this document) for the purpose for which it was prepared and must not be used by any other person or for any other purpose.

| | | | |
|---|---|---|---|
| Drawn | S.FREWEN-LORD | Designer | S.FREWEN-LORD |
| Drafting Check | | Design Check | |
| Approved (Project Director) | | | |
| Date | | | |
| Scale | This Drawing must not be used for Construction unless signed as Approved | | |

Client ALLIANCE AIRLINES PTY LTD
Project ALLIANCE HANGAR ROCKHAMPTON AIRPORT
Title KEY PLAN

Original Size A1
Drawing No: 12536663-C0003
Rev: A

Plot Date: 20 November 2020 - 4:30 PM Plotted by: Simon Frewen-Lord
Cad File No: \\ghdnet\ghd\AU\Brisbane\Projects\41\12536663\CADD\Drawings\Civil\12536663-C0003.dwg

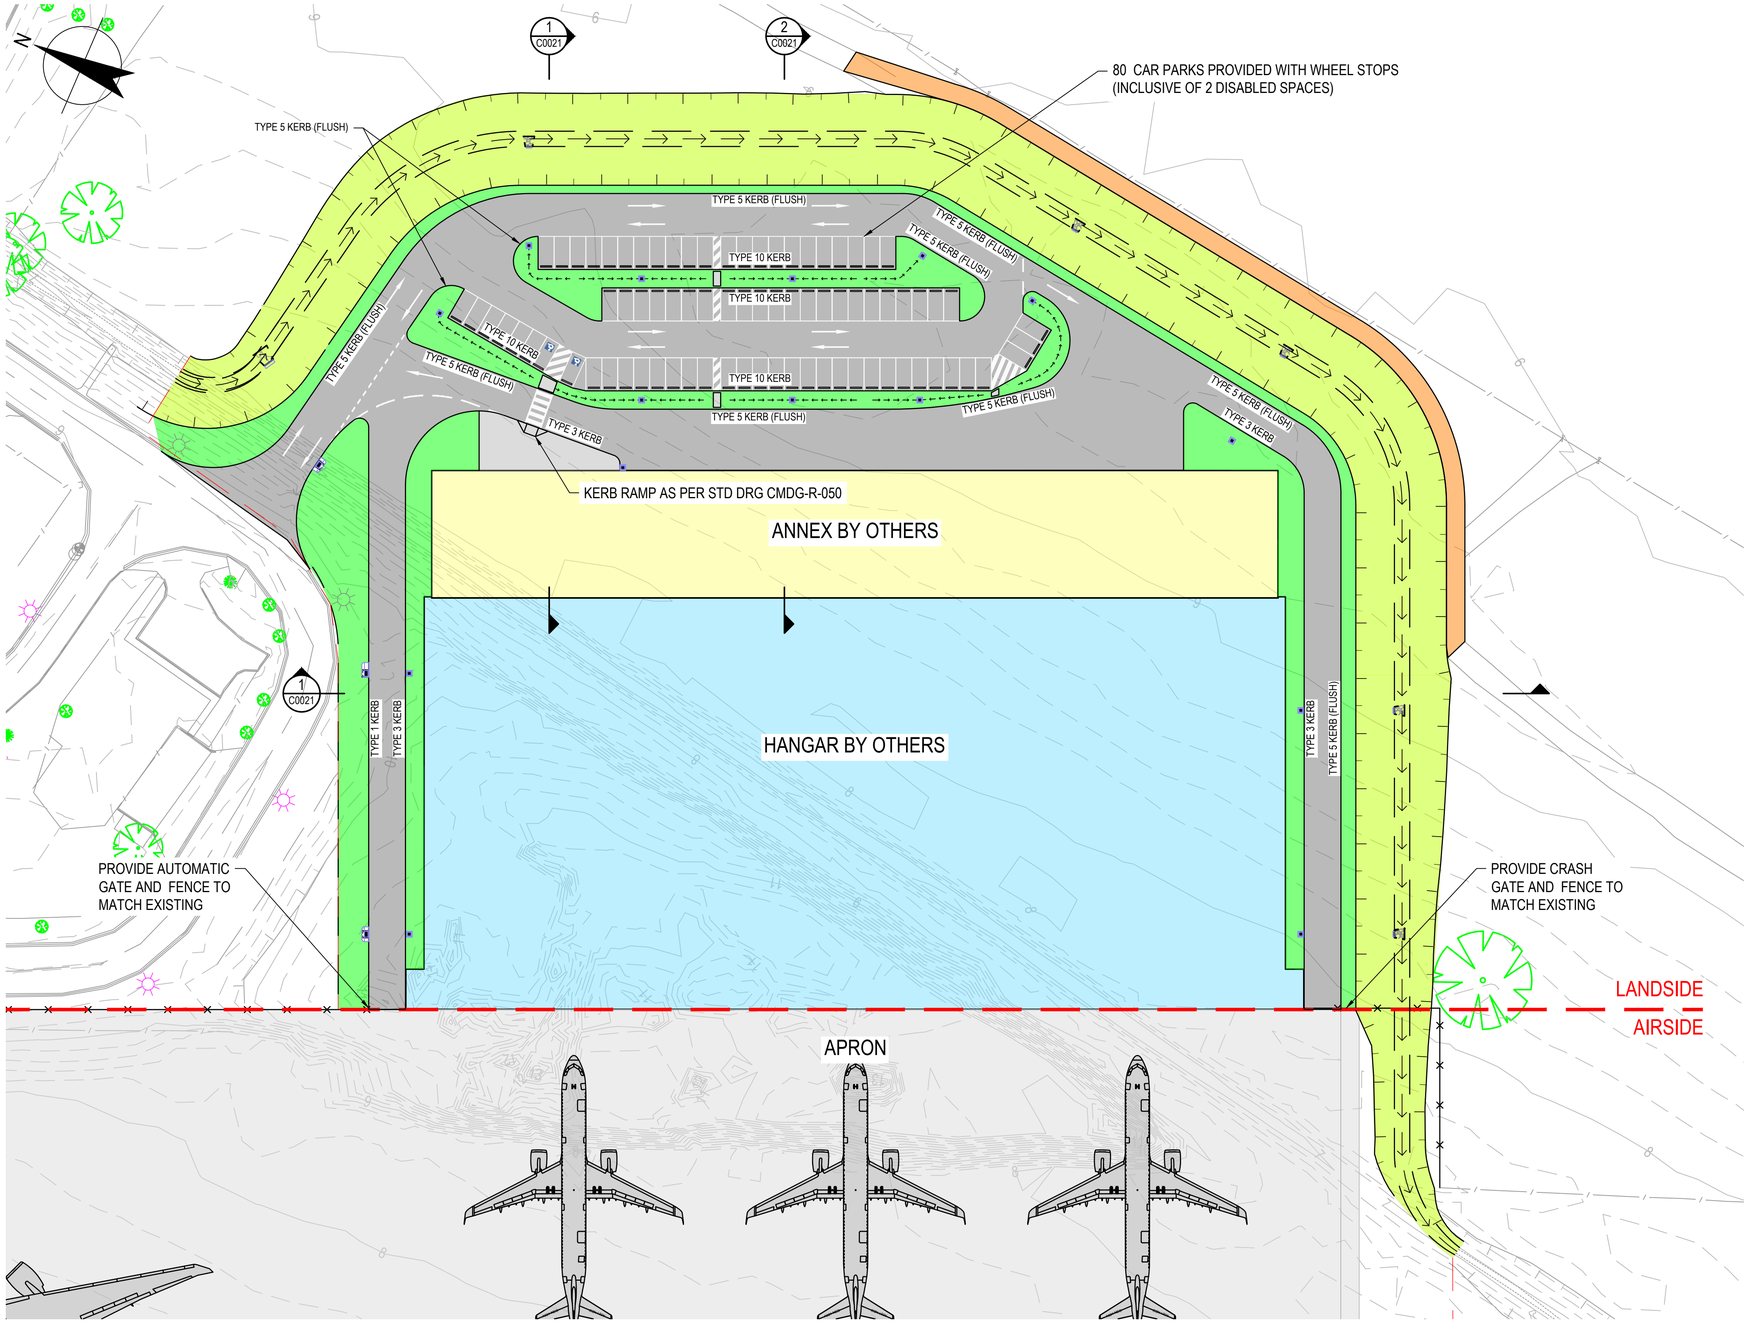


GENERAL ARRANGEMENT PLAN

SCALE 1:500

## LEGEND

- EXISTING MAJOR CONTOURS 1.0m INTERVALS
- EXISTING MINOR CONTOURS 0.2m INTERVALS
- EXISTING TOP OF BATTER
- EXISTING BOTTOM OF BATTER
- EXISTING FENCE
- EXISTING LIGHT POLES
- EXISTING WATER FEATURES
- EXISTING TREES
- FENCE TO MATCH EXISTING
- ROADS
- ROADS - CONCRETE CROSSOVER
- CONCRETE PATH
- GRAVEL TRACK
- LANDSCAPES AREAS
- OPEN DRAIN - TURF TO BOTTOM 3.5m

## NOTE:

1. ALL KERB TYPES AS PER STD DRG CMDG-R-060 & CMDG-R-060A.
2. PROVIDE SUBSOIL DRAINAGE BEHIND ALL KERBS AS PER STD DRG CMDG-041.
3. CAR PARK BAY DIMENSIONS - 2.6m WIDE x 5.4m LONG

**ROCKHAMPTON REGIONAL COUNCIL**
**APPROVED PLANS**
These plans are approved subject to the current conditions of approval associated with
**Development Permit No.:** D/142-2020
**Dated:** 28 May 2021

THIS DRAWING INCLUDES COLOURED INFORMATION
COPIES OF THIS DRAWING MUST BE PRODUCED IN COLOUR

**FOR DEVELOPMENT APPROVAL**

| No | Revision | Note: * indicates signatures on original issue of drawing or last revision of drawing | Drawn | Job Manager | Project Director | Date |
|---|---|---|---|---|---|---|
| A | FOR DEVELOPMENT APPROVAL | | S.F. | | | 20.11.20 |

0 5 10 15 20 25m
SCALE 1:500 AT ORIGINAL SIZE

Alliance AIRLINES

Rockhampton Regional Council

GHD
Level 1 / 110 Campbell Street Rockhampton QLD 4700 Australia
PO Box 373 Gladstone QLD 4680
T 61 7 4973 1605 F 61 7 4972 6236
E gltmail@ghd.com.au W www.ghd.com.au

**DO NOT SCALE**

Conditions of Use.
This document may only be used by GHD's client (and any other person who GHD has agreed can use this document) for the purpose for which it was prepared and must not be used by any other person or for any other purpose.

| | | | |
|---|---|---|---|
| Drawn S.FREWEN-LORD | Designer S.FREWEN-LORD | Client | ALLIANCE AIRLINES PTY LTD |
| Drafting Check | Design Check | Project | ALLIANCE HANGAR ROCKHAMPTON AIRPORT |
| Approved (Project Director) | | Title | GENERAL ARRANGEMENT PLAN (LANDSIDE) |
| Date | | | |
| Scale | This Drawing must not be used for Construction unless signed as Approved | Original Size A1 | Drawing No: 12536663-C0020 Rev: A |

Plot Date: 20 November 2020 - 4:31 PM Plotted by: Simon Frewen-Lord Cad File No: \\ghdnet\ghd\AU\Brisbane\Projects\41\12536663\CADD\Drawings\Civil\12536663-C0020.dwg

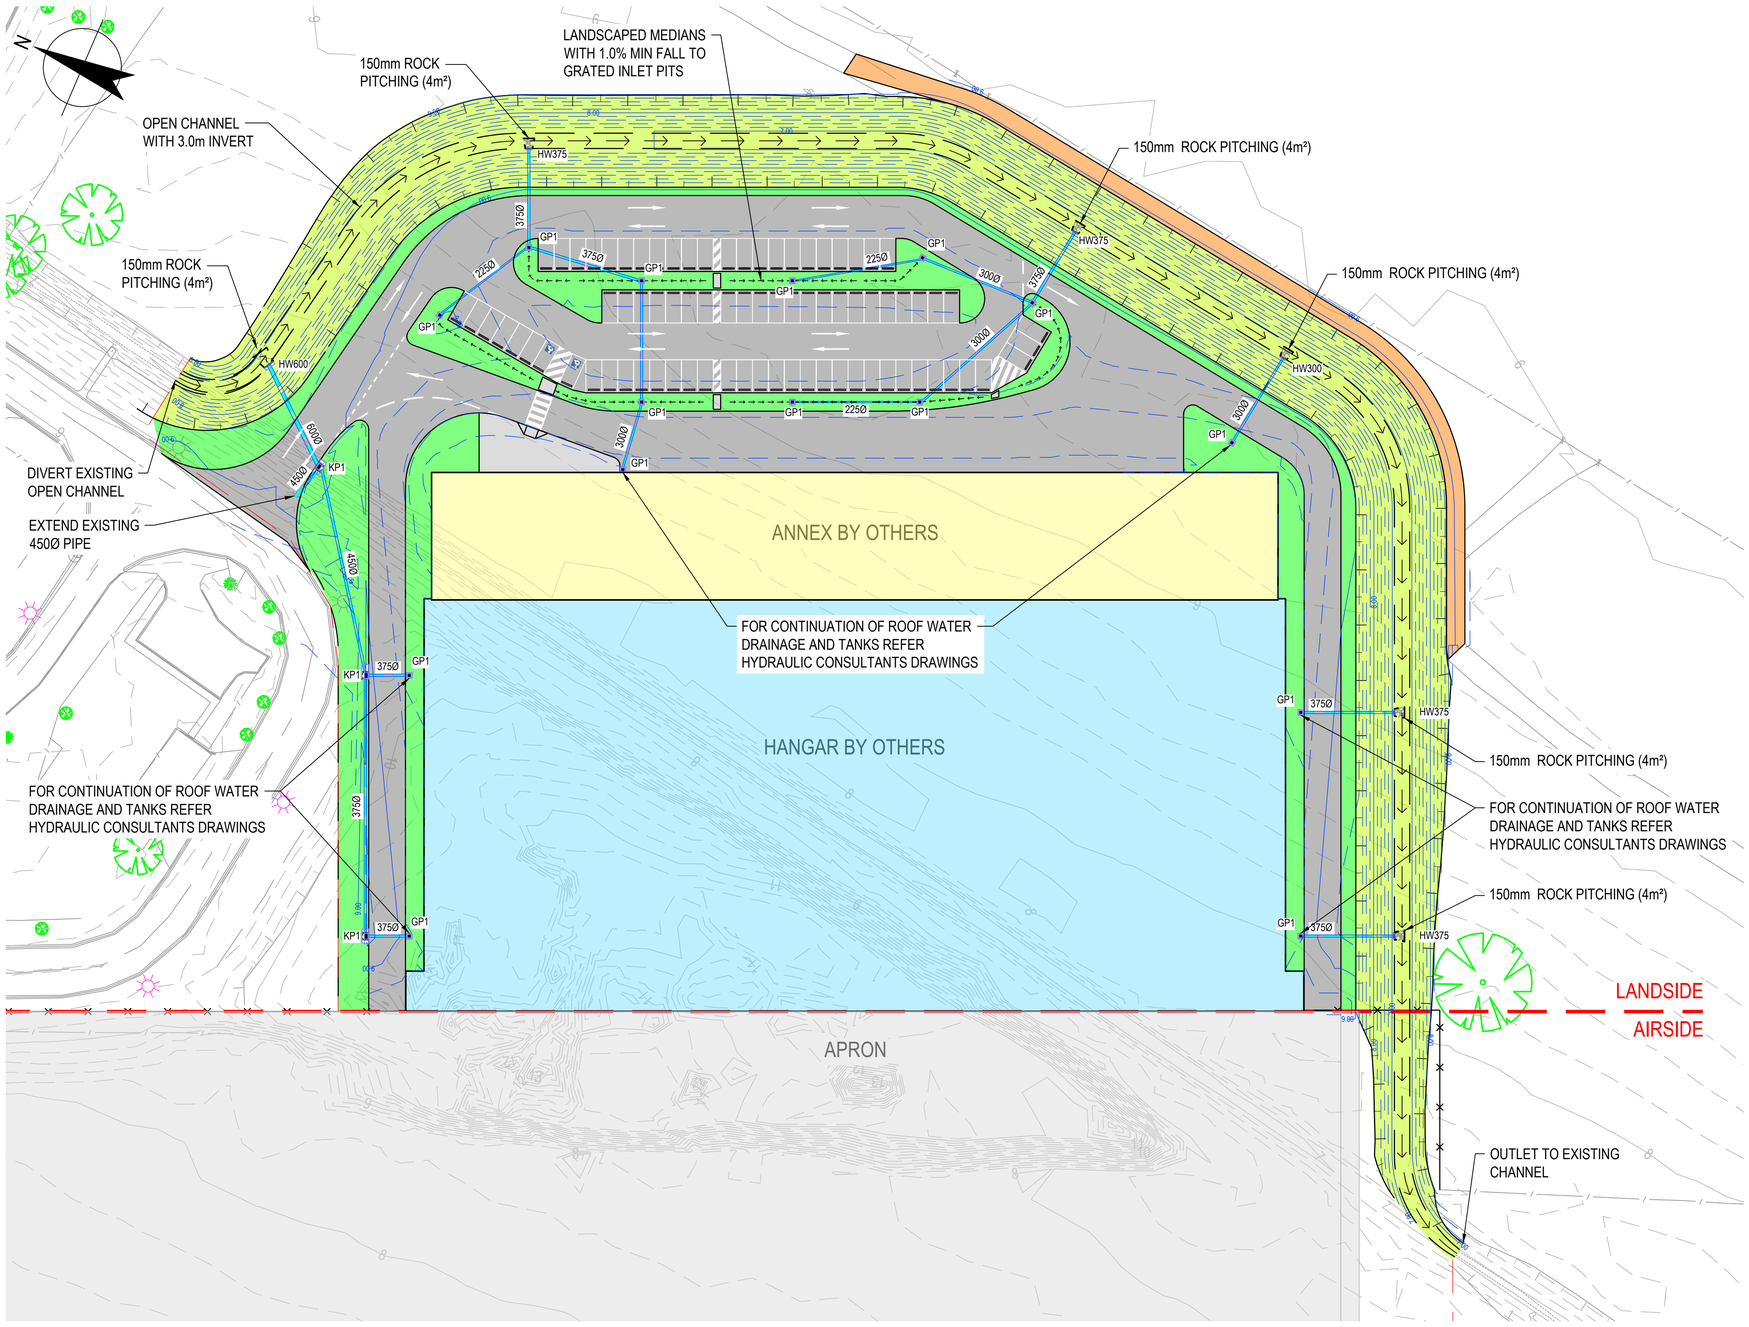


## DRAINAGE LAYOUT PLAN

SCALE 1:500

## LEGEND

- EXISTING MAJOR CONTOURS 1.0m INTERVALS
- EXISTING MINOR CONTOURS 0.2m INTERVALS
- EXISTING TOP OF BATTER
- EXISTING BOTTOM OF BATTER
- EXISTING FENCE
- EXISTING LIGHT POLES
- EXISTING WATER FEATURES
- EXISTING TREES
- 450Ø PROPOSED STORMWATER PIPE
- GP1 PROPOSED STORMWATER PIT
- MAJOR DESIGN CONTOURS AT 1.0m INTERVALS
- MINOR DESIGN CONTOURS AT 0.2m INTERVALS
- ROADS
- ROADS - CONCRETE CROSSOVER
- CONCRETE PATH
- GRAVEL TRACK
- LANDSCAPES AREAS
- OPEN DRAIN

## PIT DESCRIPTIONS

GP1 - 600 x 600 GRATED INLET PIT (CLASS D GRATE)
KP1 - PRECAST KERB INLET PIT (AS PER STD DRG CMDG-D-020)
HW300 - HEADWALL SUITABLE FOR 300 PIPE
HW375 - HEADWALL SUITABLE FOR 375 PIPE
HW600 - HEADWALL SUITABLE FOR 600 PIPE

## NOTES

1. ALL PIPES TO BE POLYPROPYLENE U.N.O.
2. INLET PITS TO BE PRECAST CONCRETE.

**ROCKHAMPTON REGIONAL COUNCIL**
**APPROVED PLANS**
These plans are approved subject to the current conditions of approval associated with
**Development Permit No.: D/142-2020**
**Dated: 28 May 2021**

THIS DRAWING INCLUDES COLOURED INFORMATION
COPIES OF THIS DRAWING MUST BE PRODUCED IN COLOUR

**FOR DEVELOPMENT APPROVAL**

| No | Revision | Drawn | Job Manager | Project Director | Date |
|---|---|---|---|---|---|
| A | FOR DEVELOPMENT APPROVAL | S.F. | | | 20.11.20 |

Note: * indicates signatures on original issue of drawing or last revision of drawing

0 5 10 15 20 25m
SCALE 1:500 AT ORIGINAL SIZE

GHD
Level 1 / 110 Campbell Street Rockhampton QLD 4700 Australia
PO Box 373 Gladstone QLD 4680
T 61 7 4973 1605 F 61 7 4972 6236
E gltmail@ghd.com.au W www.ghd.com.au

DO NOT SCALE
Conditions of Use.
This document may only be used by GHD's client (and any other person who GHD has agreed can use this document) for the purpose for which it was prepared and must not be used by any other person or for any other purpose.

| | | | |
|---|---|---|---|
| Drawn S.FREWEN-LORD | | Designer S.FREWEN-LORD | |
| Drafting Check | | Design Check | |
| Approved (Project Director) | | | |
| Date | | | |
| Scale | This Drawing must not be used for Construction unless signed as Approved | | |

Client ALLIANCE AIRLINES PTY LTD
Project ALLIANCE HANGAR ROCKHAMPTON AIRPORT
Title DRAINAGE LAYOUT PLAN (LANDSIDE)

Original Size A1
Drawing No: 12536663-C0050
Rev: A

Plot Date: 20 November 2020 - 4:32 PM Plotted by: Simon Frewen-Lord
Cad File No: \\ghdnet\ghd\AU\Brisbane\Projects\41\12536663\CADD\Drawings\Civil\12536663-C0050.dwg

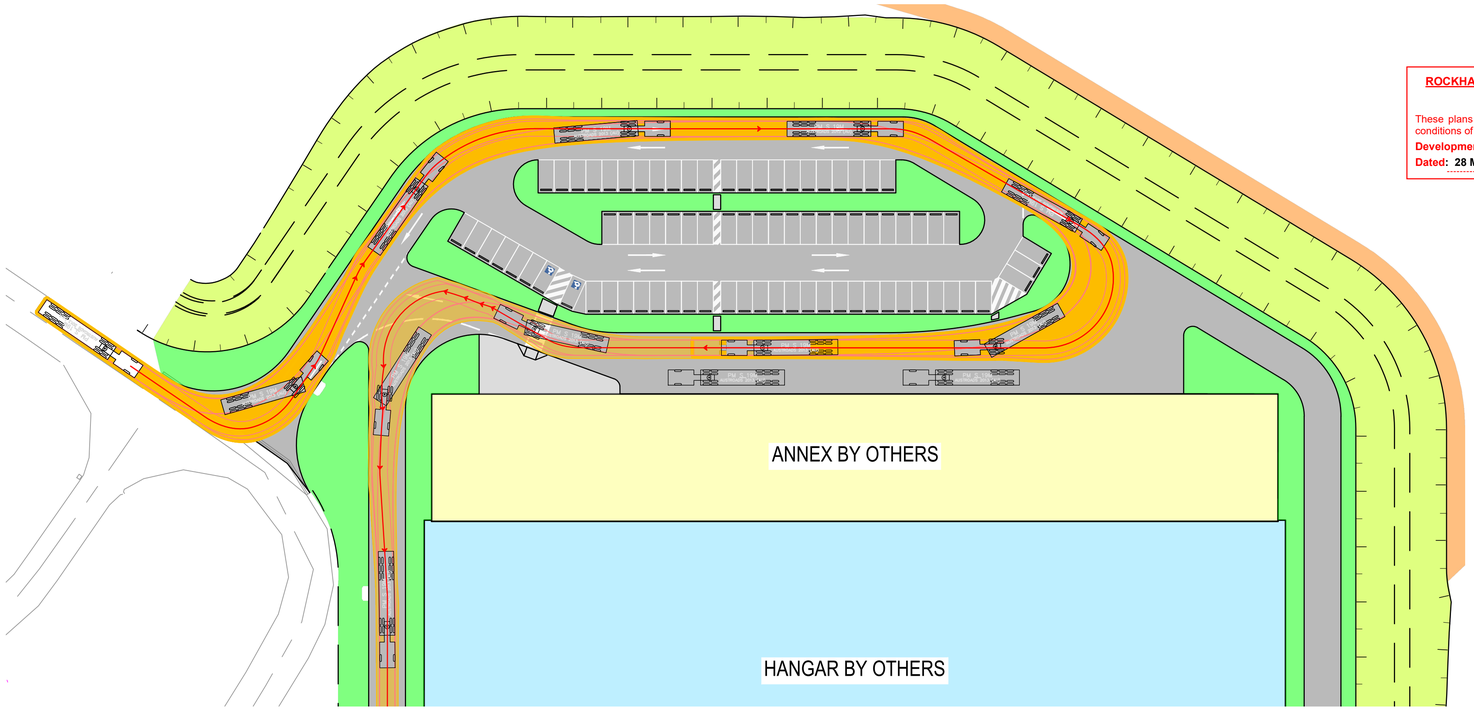


19m SEMI TRAILER SWEPT PATH (IN)

SCALE 1:500

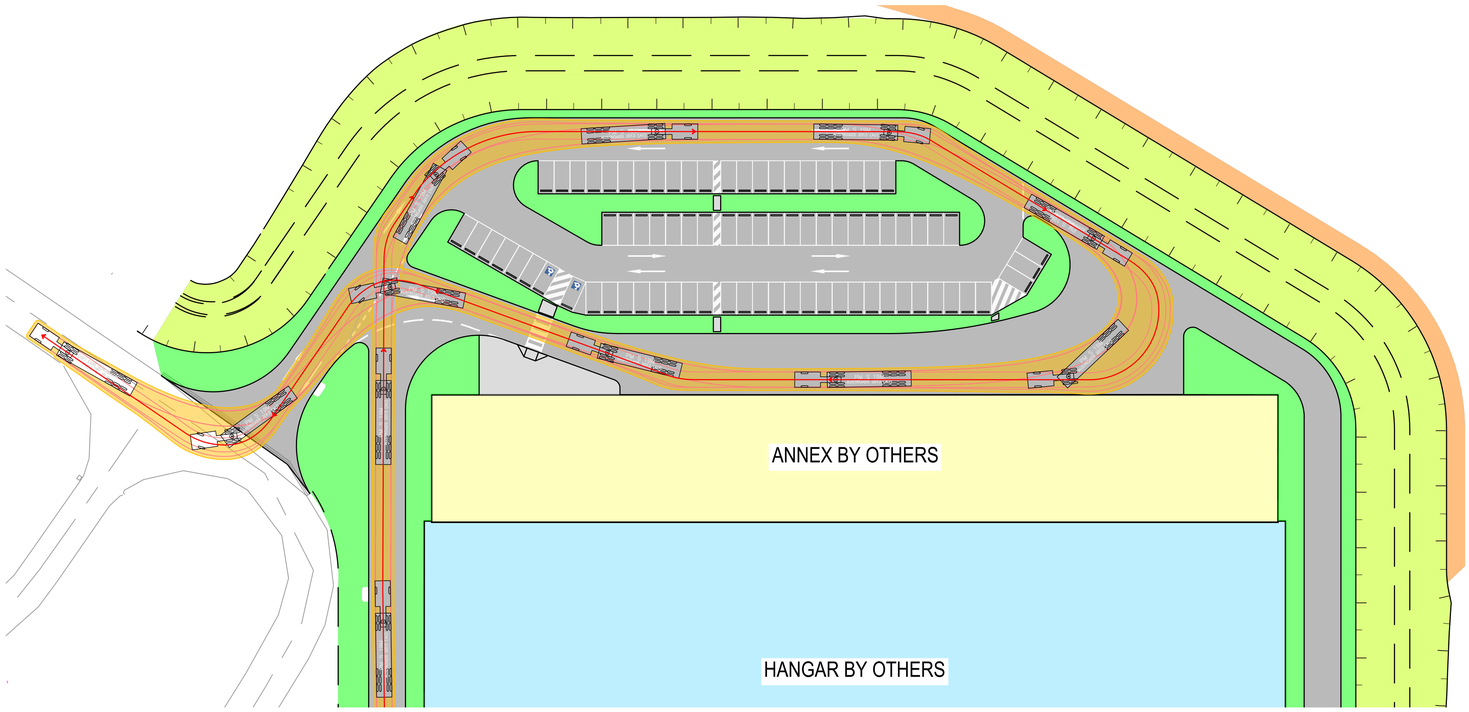


19m SEMI TRAILER SWEPT PATH (OUT)

SCALE 1:500

**ROCKHAMPTON REGIONAL COUNCIL**

**APPROVED PLANS**

These plans are approved subject to the current conditions of approval associated with

**Development Permit No.:** D/142-2020

**Dated:** 28 May 2021

## LEGEND

- ROADS
- ROADS - CONCRETE CROSSOVER
- CONCRETE PATH
- GRAVEL TRACK
- LANDSCAPES AREAS
- OPEN DRAIN - TURF TO BOTTOM 3.5m

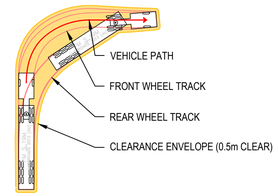


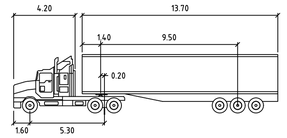


PM S 19M

| meters | | | |
|---|---|---|---|
| Tractor Width | : 2.50 | Lock to Lock Time | : 6.0 |
| Trailer Width | : 2.50 | Steering Angle | : 27.8 |
| Tractor Track | : 2.50 | Articulating Angle | : 70.0 |
| Trailer Track | : 2.50 | | |

THIS DRAWING INCLUDES COLOURED INFORMATION
COPIES OF THIS DRAWING MUST BE PRODUCED IN COLOUR

**FOR DEVELOPMENT APPROVAL**

| No | Revision | Note: * indicates signatures on original issue of drawing or last revision of drawing | Drawn | Job Manager | Project Director | Date |
|---|---|---|---|---|---|---|
| A | FOR DEVELOPMENT APPROVAL | | S.F. | | | 20.11.20 |

Level 1 / 110 Campbell Street Rockhampton QLD 4700 Australia
PO Box 373 Gladstone QLD 4680
**T** 61 7 4973 1605 **F** 61 7 4972 6236
**E** gltmail@ghd.com.au **W** www.ghd.com.au

**DO NOT SCALE**

Conditions of Use.
This document may only be used by GHD's client (and any other person who GHD has agreed can use this document) for the purpose for which it was prepared and must not be used by any other person or for any other purpose.

| | | | |
|---|---|---|---|
| Drawn | S.FREWEN-LORD | Designer | S.FREWEN-LORD |
| Drafting Check | | Design Check | |
| Approved (Project Director) | | | |
| Date | | | |
| Scale | This Drawing must not be used for Construction unless signed as Approved | | |

Client: **ALLIANCE AIRLINES PTY LTD**

Project: **ALLIANCE HANGAR ROCKHAMPTON AIRPORT**

Title: **VEHICLE PARKING LAYOUT (LANDSIDE)**

Original Size **A1** Drawing No: **12536663-C0060** Rev: **A**

Plot Date: 20 November 2020 - 4:32 PM Plotted by: Simon Frewen-Lord Cad File No: \\ghdnet\ghd\AU\Brisbane\Projects\41\12536663\CADD\Drawings\Civil\12536663-C0060.dwg

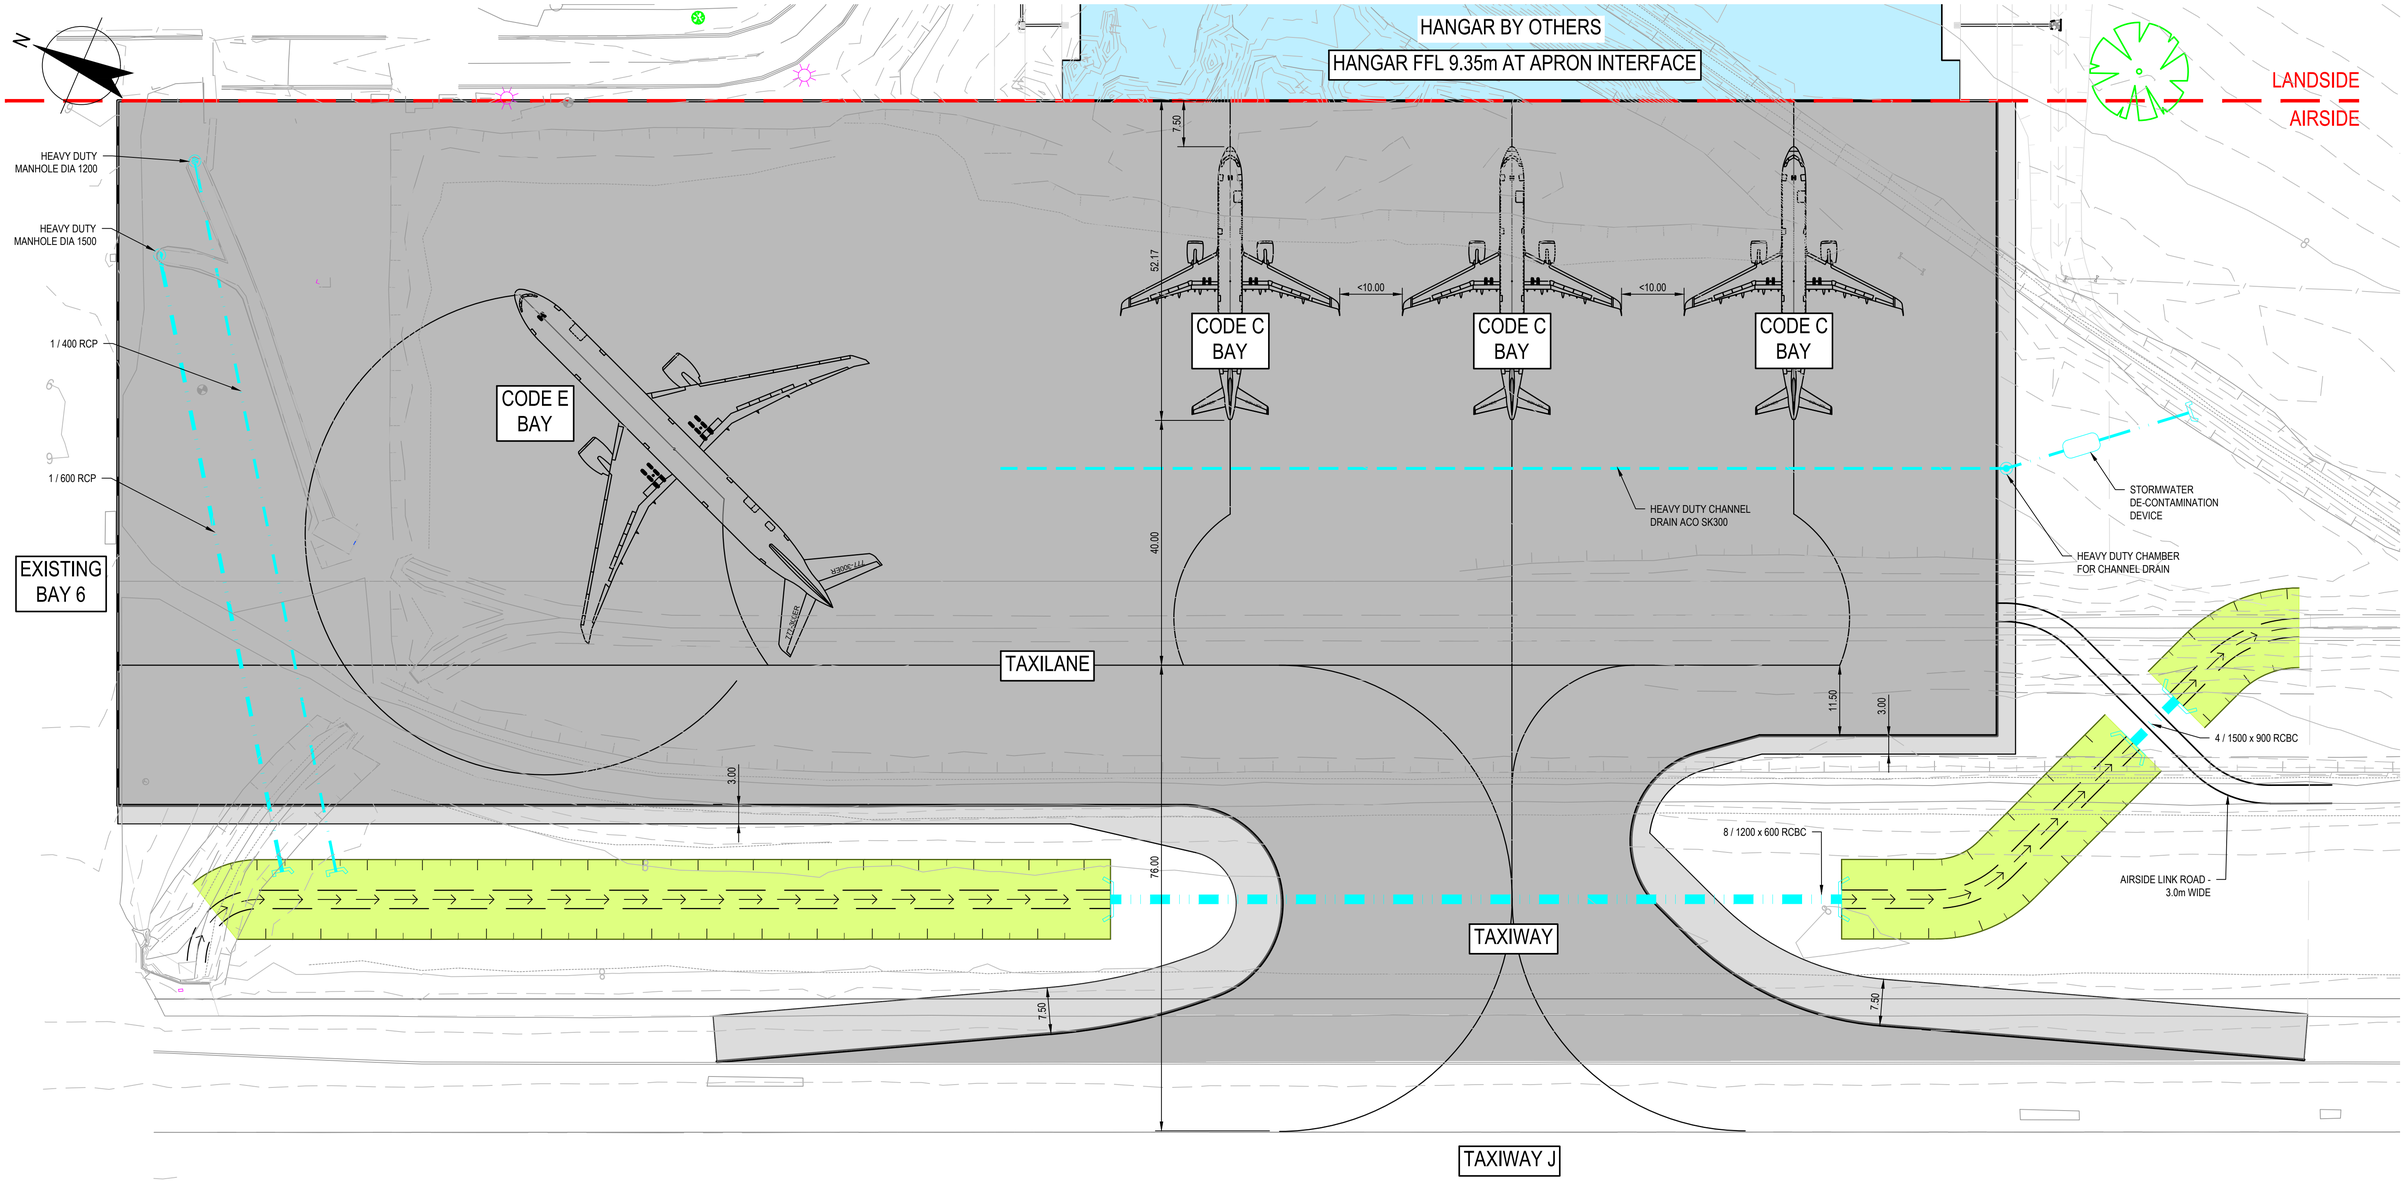


## LEGEND

- EXISTING MAJOR CONTOURS 1.0m INTERVALS
- EXISTING MINOR CONTOURS 0.2m INTERVALS
- EXISTING TOP OF BATTER
- EXISTING BOTTOM OF BATTER
- EXISTING FENCE
- EXISTING LIGHT POLES
- EXISTING WATER
- EXISTING TREES
- TAXIWAY AND APRON PAVEMENT (38,359 SQM)
- SHOULDER PAVEMENT (2,829 SQM)
- OPEN DRAIN (INDICATIVE)
- CULVERT
- HEADWALL

## GENERAL ARRANGEMENT PLAN

SCALE 1:500

**ROCKHAMPTON REGIONAL COUNCIL**
**APPROVED PLANS**
These plans are approved subject to the current conditions of approval associated with
**Development Permit No.:** D/142-2020
**Dated:** 28 May 2021

THIS DRAWING INCLUDES COLOURED INFORMATION
COPIES OF THIS DRAWING MUST BE PRODUCED IN COLOUR

**FOR DEVELOPMENT APPROVAL**

| No | Revision | Drawn | Job Manager | Project Director | Date |
|---|---|---|---|---|---|
| A | FOR DEVELOPMENT APPROVAL | J.C. | | | 20.11.20 |

Note: * indicates signatures on original issue of drawing or last revision of drawing

0 5 10 15 20 25m
SCALE 1:500 AT ORIGINAL SIZE

Level 1 / 110 Campbell Street Rockhampton QLD 4700 Australia
PO Box 373 Gladstone QLD 4680
T 61 7 4973 1605 F 61 7 4972 6236
E gltmail@ghd.com.au W www.ghd.com.au

DO NOT SCALE

Conditions of Use.
This document may only be used by GHD's client (and any other person who GHD has agreed can use this document) for the purpose for which it was prepared and must not be used by any other person or for any other purpose.

| | | | |
|---|---|---|---|
| Drawn J.CZASTKA | | Designer J.CZASTKA | |
| Drafting Check | | Design Check | |
| Approved (Project Director) | | | |
| Date | | | |
| Scale | This Drawing must not be used for Construction unless signed as Approved | | |

Client: ALLIANCE AIRLINES PTY LTD
Project: ALLIANCE HANGAR ROCKHAMPTON AIRPORT
Title: GENERAL ARRANGEMENT PLAN (AIRSIDE)

Original Size: A1
Drawing No: 12536663-C1020
Rev: A

Plot Date: 20 November 2020 - 4:33 PM Plotted by: Simon Frewen-Lord
Cad File No: \\ghdnet\ghd\AU\Brisbane\Projects\41\12536663\CADD\Drawings\Civil\12536663-C1020.dwg

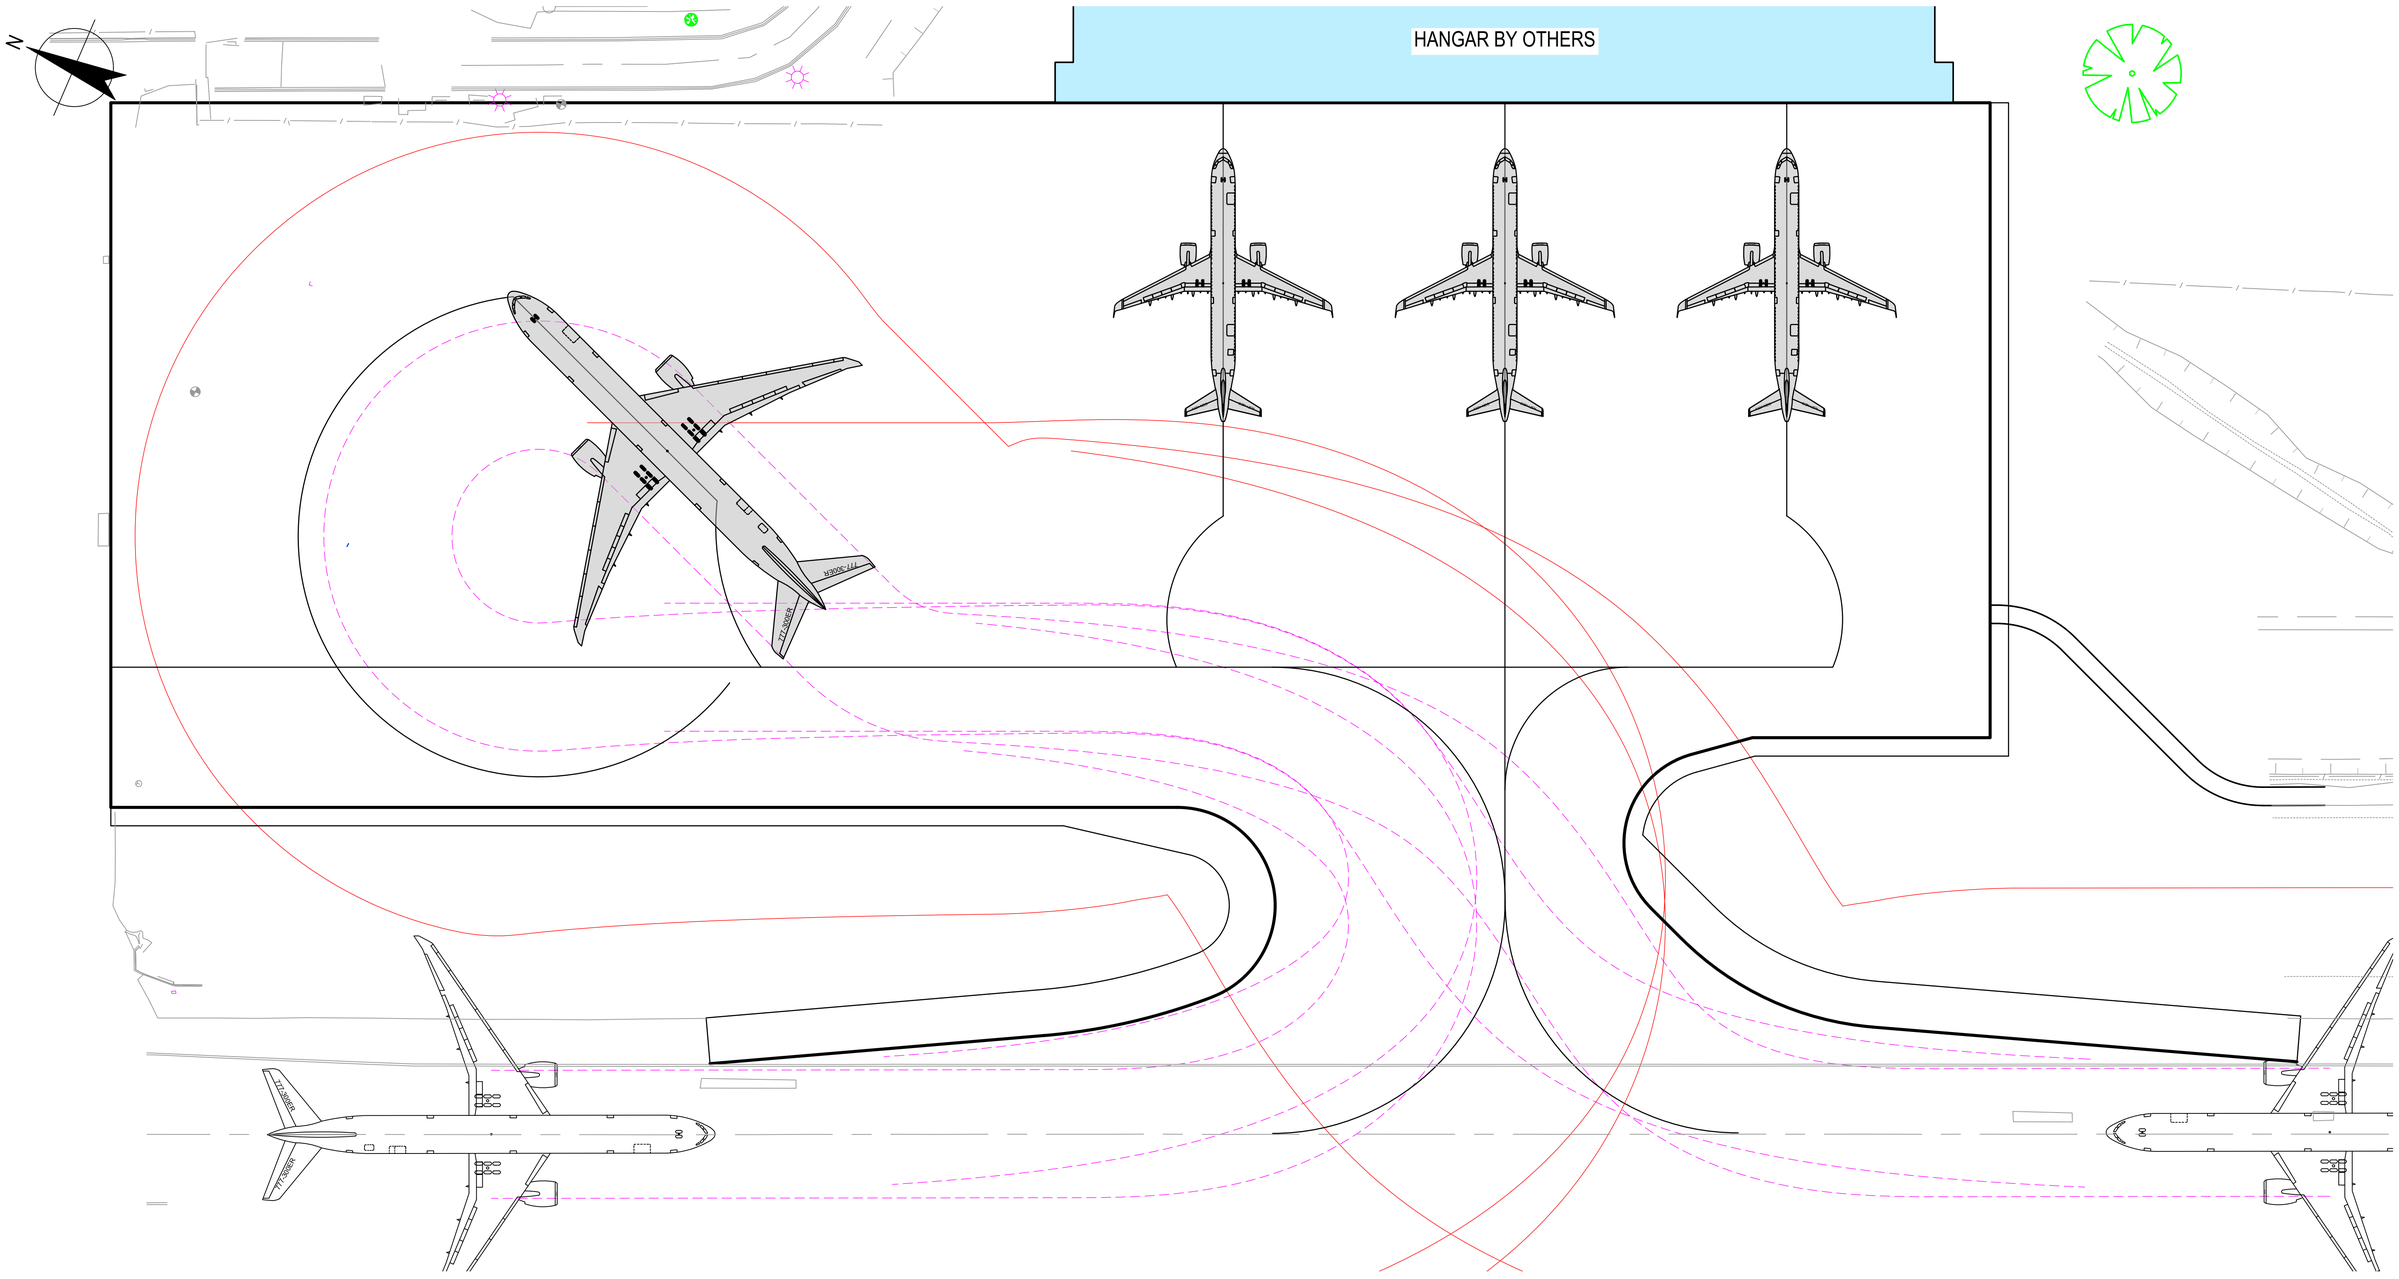


## NOTES

1. AIRCRAFT TRACKING BY AVIPLAN VERSION 3.0.
   - TRACKING WITH 'COCKPIT CENTRE' STEER MODE
   - TAXIWAY SPEED 10KM/HR, BAY SPEED 5KM/HR/
   - MAXIMUM 80% STEER ANGLE USED.

## LEGEND

BOEING 777-300ER WINGTIP CLEARANCE - 7.5m

BOEING 777-300ER OMGWS CLEARANCE - 4.0m

## AIRCRAFT PARKING LAYOUT

SCALE 1:500

**ROCKHAMPTON REGIONAL COUNCIL**

**APPROVED PLANS**

These plans are approved subject to the current conditions of approval associated with

**Development Permit No.: D/142-2020**

**Dated: 28 May 2021**

THIS DRAWING INCLUDES COLOURED INFORMATION
COPIES OF THIS DRAWING MUST BE PRODUCED IN COLOUR

**FOR DEVELOPMENT APPROVAL**

| No | Revision | Note: * indicates signatures on original issue of drawing or last revision of drawing | Drawn | Job Manager | Project Director | Date |
|---|---|---|---|---|---|---|
| A | FOR DEVELOPMENT APPROVAL | | J.C. | | | 20.11.20 |

0 5 10 15 20 25m
SCALE 1:500 AT ORIGINAL SIZE

Level 1 / 110 Campbell Street Rockhampton QLD 4700 Australia
PO Box 373 Gladstone QLD 4680
T 61 7 4973 1605 F 61 7 4972 6236
E gltmail@ghd.com.au W www.ghd.com.au

**DO NOT SCALE**

Conditions of Use.
This document may only be used by GHD's client (and any other person who GHD has agreed can use this document) for the purpose for which it was prepared and must not be used by any other person or for any other purpose.

| | | | |
|---|---|---|---|
| Drawn J.CZASTKA | | Designer J.CZASTKA | |
| Drafting Check | | Design Check | |
| Approved (Project Director) | | | |
| Date | | | |
| Scale | This Drawing must not be used for Construction unless signed as Approved | | |

Client: ALLIANCE AIRLINES PTY LTD
Project: ALLIANCE HANGAR ROCKHAMPTON AIRPORT
Title: AIRCRAFT PARKING LAYOUT - SHEET 1 OF 2 (AIRSIDE)

Original Size: A1
Drawing No: 12536663-C1060
Rev: A

Plot Date: 20 November 2020 - 4:34 PM Plotted by: Simon Frewen-Lord
Cad File No: \\ghdnet\ghd\AU\Brisbane\Projects\41\12536663\CADD\Drawings\Civil\12536663-C1060.dwg

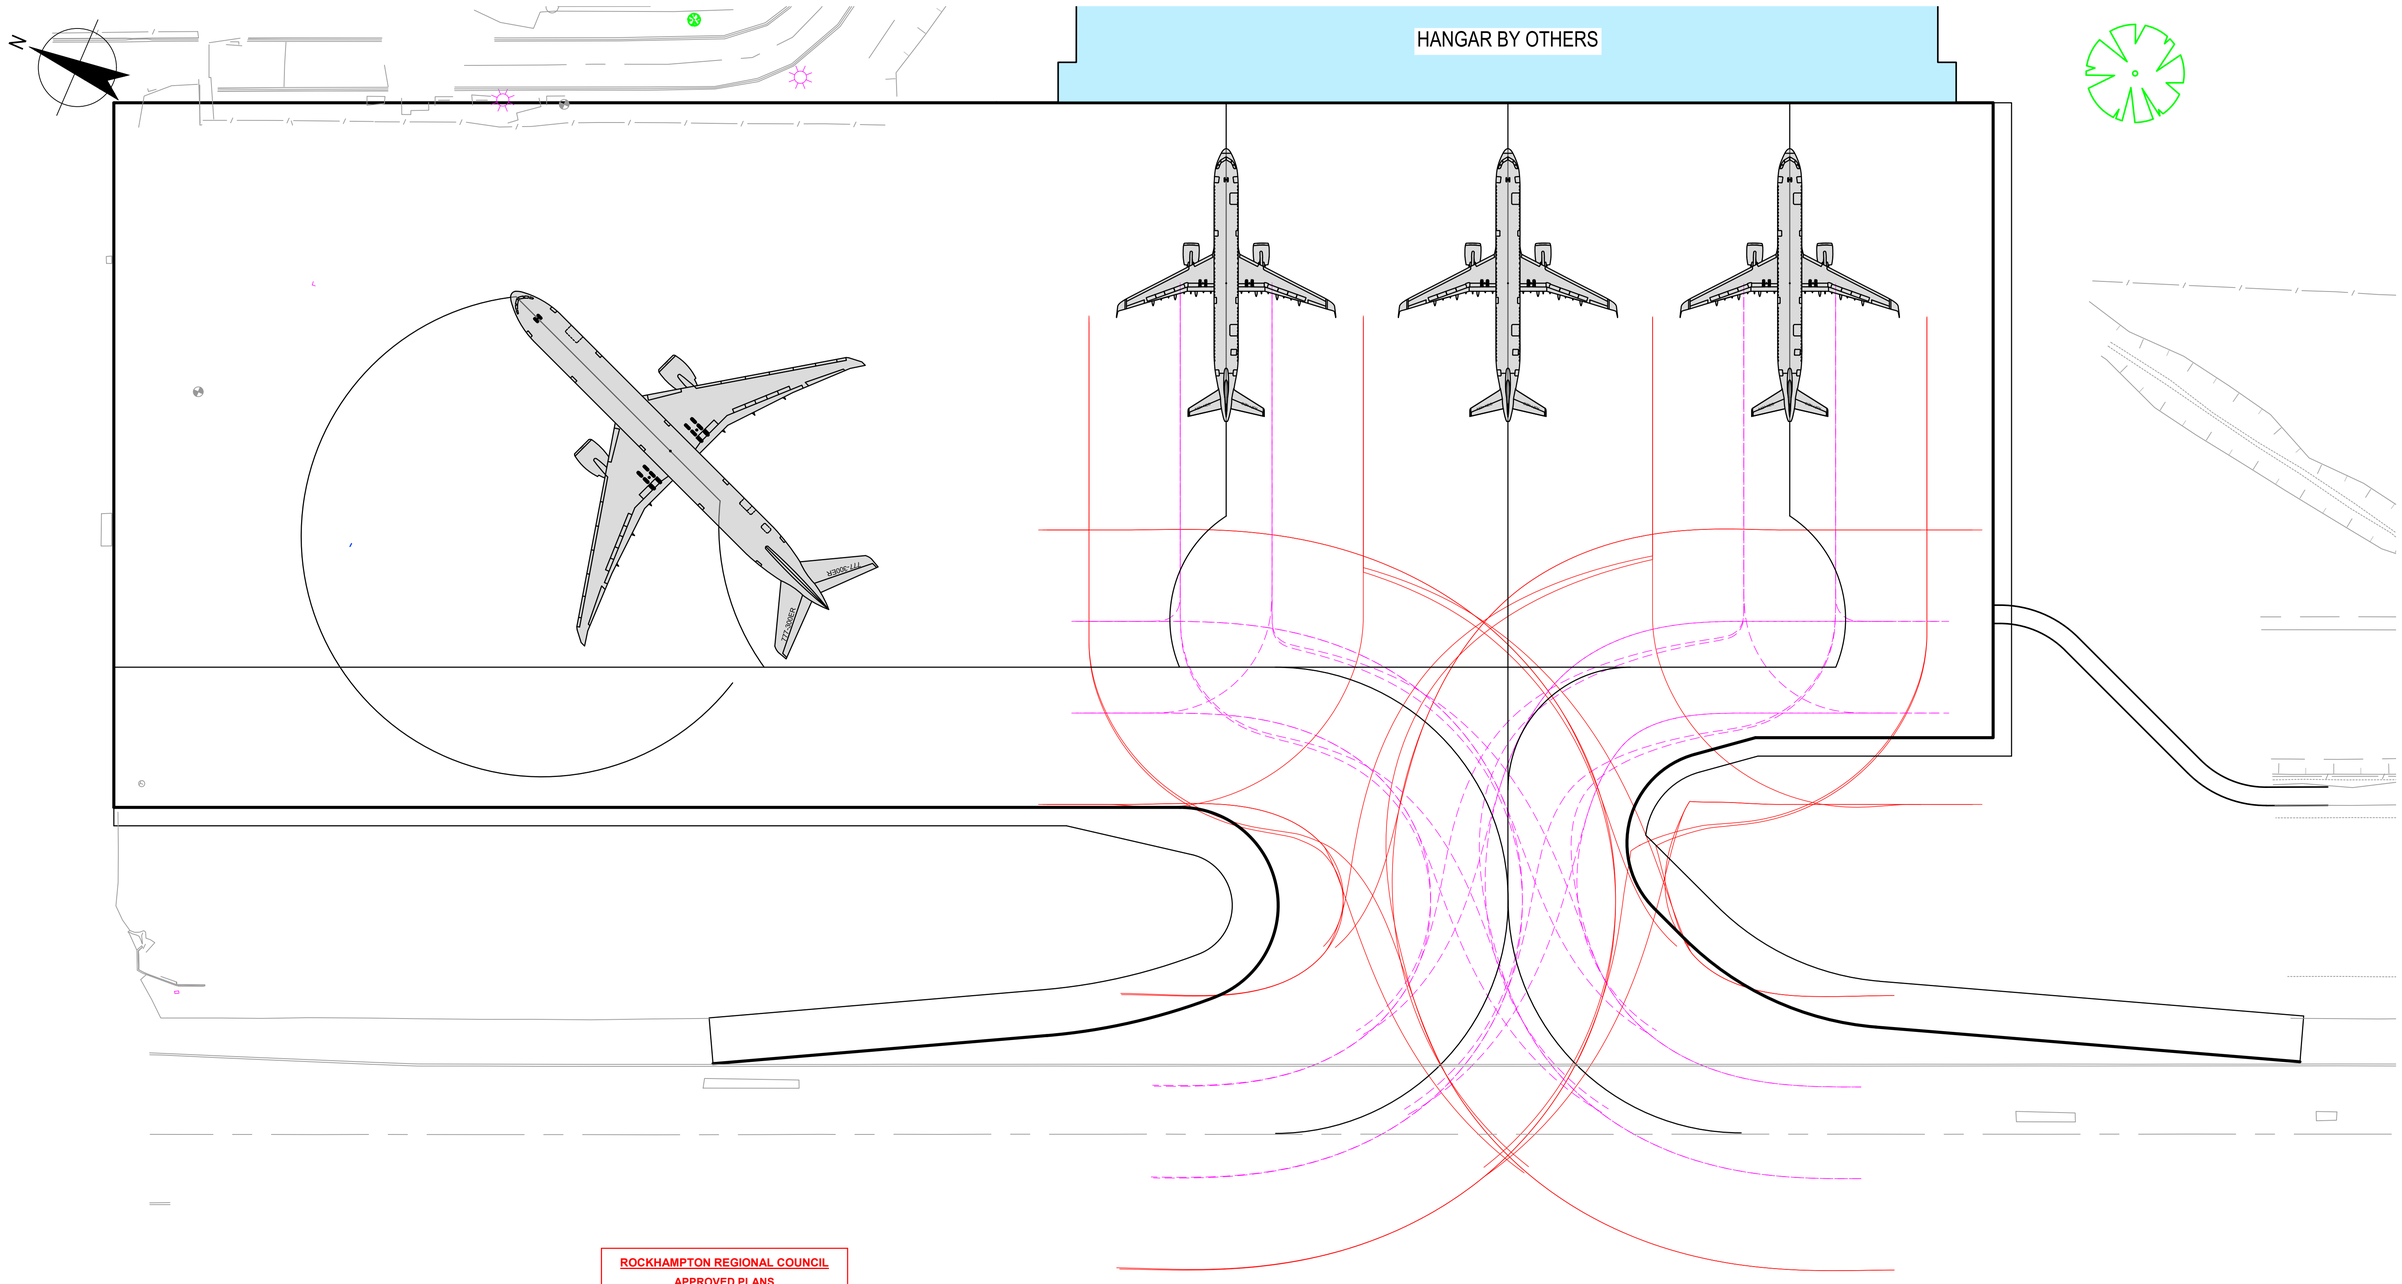


## NOTES

1. AIRCRAFT TRACKING BY AVIPLAN VERSION 3.0.
   - TRACKING WITH 'COCKPIT CENTRE' STEER MODE
   - TAXIWAY SPEED 10KM/HR, BAY SPEED 5KM/HR/
   - MAXIMUM 80% STEER ANGLE USED.

## LEGEND

AIRBUS A321 NEO WINGTIP CLEARANCE - 4.5m

AIRBUS A321 NEO OMGWS CLEARANCE - 3.0m

**ROCKHAMPTON REGIONAL COUNCIL**

**APPROVED PLANS**

These plans are approved subject to the current conditions of approval associated with

**Development Permit No.:** D/142-2020

**Dated:** 28 May 2021

## AIRCRAFT PARKING LAYOUT

SCALE 1:500

THIS DRAWING INCLUDES COLOURED INFORMATION
COPIES OF THIS DRAWING MUST BE PRODUCED IN COLOUR

**FOR DEVELOPMENT APPROVAL**

| No | Revision | Note: * indicates signatures on original issue of drawing or last revision of drawing | Drawn | Job Manager | Project Director | Date |
|---|---|---|---|---|---|---|
| A | FOR DEVELOPMENT APPROVAL | | J.C. | | | 20.11.20 |

0 5 10 15 20 25m
SCALE 1:500 AT ORIGINAL SIZE

Alliance AIRLINES

Rockhampton Regional Council

GHD
Level 1 / 110 Campbell Street Rockhampton QLD 4700 Australia
PO Box 373 Gladstone QLD 4680
T 61 7 4973 1605 F 61 7 4972 6236
E gltmail@ghd.com.au W www.ghd.com.au

**DO NOT SCALE**

Conditions of Use.
This document may only be used by GHD's client (and any other person who GHD has agreed can use this document) for the purpose for which it was prepared and must not be used by any other person or for any other purpose.

| | | | |
|---|---|---|---|
| Drawn | J.CZASTKA | Designer | J.CZASTKA |
| Drafting Check | | Design Check | |
| Approved (Project Director) | | | |
| Date | | | |
| Scale | This Drawing must not be used for Construction unless signed as Approved | | |

Client: ALLIANCE AIRLINES PTY LTD
Project: ALLIANCE HANGAR ROCKHAMPTON AIRPORT
Title: AIRCRAFT PARKING LAYOUT - SHEET 2 OF 2 (AIRSIDE)

Original Size: A1
Drawing No: 12536663-C1061
Rev: A

Plot Date: 20 November 2020 - 4:34 PM Plotted by: Simon Frewen-Lord Cad File No: \\ghdnet\ghd\AU\Brisbane\Projects\41\12536663\CADD\Drawings\Civil\12536663-C1061.dwg

3 CUTAWAY CROSS Perspective (1)
1:100

ROCKHAMPTON REGIONAL COUNCIL
APPROVED PLANS
These plans are approved subject to the current conditions of approval associated with
Development Permit No.: D/142-2020
Dated: 28 May 2021

4 CUTAWAY LONG Perspective (1)
1:100

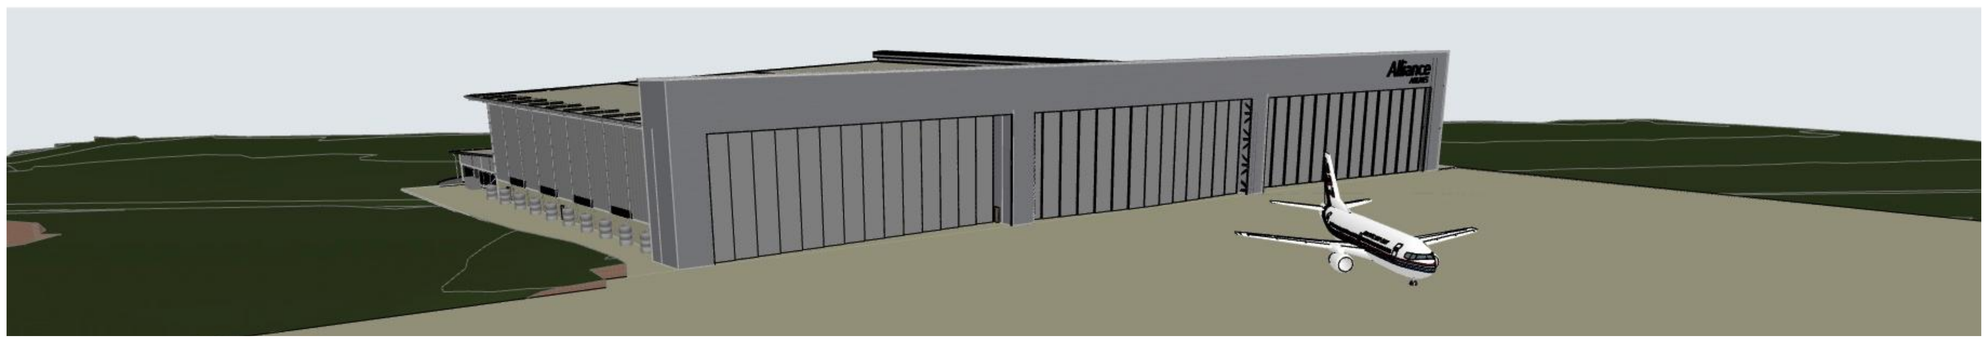


2 SW Perspective (1)
1:100

**LAYOUT LIST**

| | Layout Name | Revision |
|---|---|---|
| 00.01 | COVER SHEET | 13 - WIP |
| 01.01 | Locality Site Plan | 01 - WIP |
| 01.02 | Existing Site Plan | |
| 01.03 | Demolition Site Plan | |
| 01.04 | PROPOSED SITE PLAN | 14 - WIP |
| 01.05 | Proposed External Works Plan | |
| 01.06 | Setout Plan | |
| 02.01 | GROUND FLOOR PLAN | 15 - WIP |
| 02.02 | UPPER WALL FLOOR PLAN | 13 - WIP |
| 02.03 | ROOF PLAN | 13 - WIP |
| 02.04 | GROUND FLOOR PLAN - ROOM ZON... | 13 - WIP |
| 03.01 | REFLECTED CEILING PLAN | 01 - WIP |
| 04.01 | ELEVATIONS 01 | 13 - WIP |
| 04.02 | ELEVATIONS 02 | 01 - WIP |
| 05.01 | SECTIONS | 14 - WIP |
| 05.02 | SITE SECTION | 03 - WIP |
| 06.01 | DOOR SCHEDULE | 03 - WIP |
| 06.02 | WINDOW SCHEDULE | 03 - WIP |
| 07.01 | WALL TYPES SCHEDULE | 01 - WIP |
| 07.02 | CEILING TYPES SCHEDULE | 01 - WIP |
| 08.01 | CONSTRUCTION DETAILS 01 | |
| 09.01 | STAIR DETAILS 01 | 01 - WIP |
| 09.02 | STAIR DETAILS 02 | 01 - WIP |
| 09.03 | STAIR DETAILS 03 | 01 - WIP |
| 09.04 | STAIR DETAILS 04 | 01 - WIP |
| 10.01 | INTERNAL DETAILS 01 | 01 - WIP |
| 10.02 | INTERNAL DETAILS 02 | 01 - WIP |
| 10.03 | INTERNAL DETAILS 03 | 01 - WIP |
| 10.04 | INTERNAL DETAILS 04 | 01 - WIP |
| 10.05 | INTERNAL DETAILS 05 | 01 - WIP |
| 10.06 | INTERNAL DETAILS 06 | 01 - WIP |
| 11.01 | 3D Views | 03 - WIP |

biscoewilson | architects
• bisondesign pty ltd | ABN 85 097 033 719
t 07 3262 6770
s 3 / 10 Hudson Road. Albion QLD 4010
p PO BOX 2599 Ascot QLD 4007
w www.biscoewilson.com.au
Member Australian Institute of Architects

**Revisions and Amendments**

| REV ID. | DESCRIPTION | ISSUE DATE | ISSUED BY |
|---|---|---|---|
| 13 - WIP | PRELIMINARY CD ISSUE | 13.11.2020 | RB |
| 12 | UPDATED ISSUE | 15/10/20 | WL |
| 11 | UPDATED ISSUE | 18/09/20 | RB |
| 10 | UPDATED ISSUE | 16/09/20 | WL |
| 09 | Co-ordinated Structure | 10/9/20 | MP |
| 07 | Roof Pitch 2.5° | 200902 | RB |
| 06 | Annexe Updated-Client Review | 01.09.2020 | RB |
| 05 | Struct Coord | 20.08.31 | RB |
| 04 | Updated Issue | 28/8/20 | MP |

Alliance AIRLINES
Ahrens

**Project Name**
ALLIANCE AIRLINES HANGAR - ROCKHAMPTON

**Client**
AHRENS

**Project Address**
ROCKHAMPTON AIRPORT

**Drawing Title**
COVER SHEET

PRELIMINARY

Coordinated by RB
Verified by RB
Scale @ A1: 1:100
Project No: 1207
Drawing No.: SK00.01
Revision 13 - WIP

**ROCKHAMPTON REGIONAL COUNCIL**

**APPROVED PLANS**

These plans are approved subject to the current conditions of approval associated with

**Development Permit No.:** D/142-2020

**Dated:** 28 May 2021

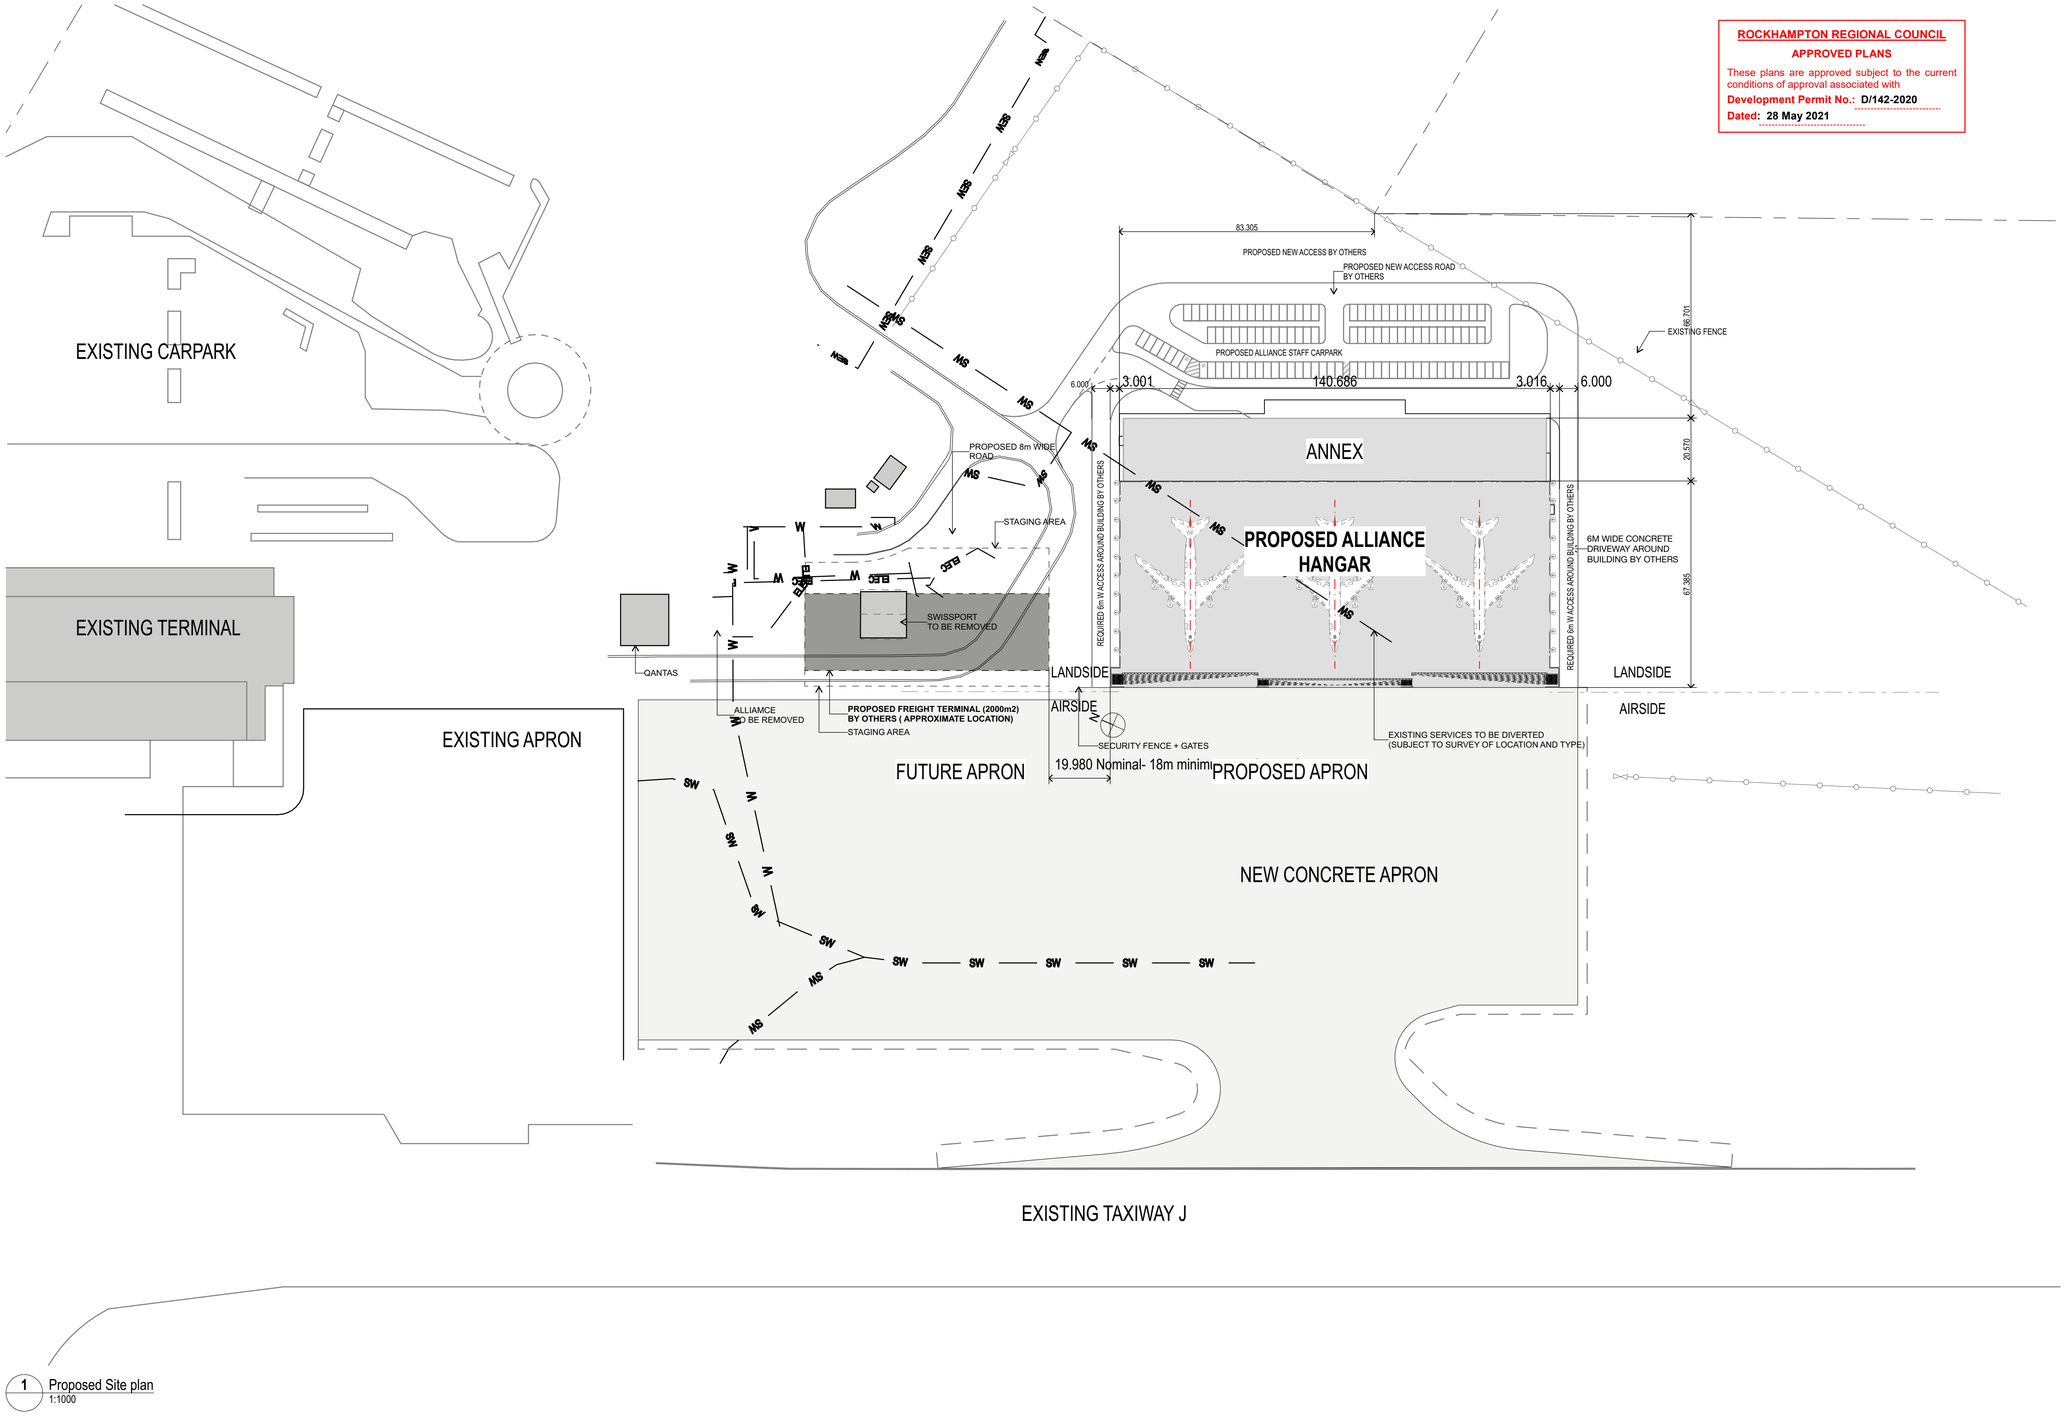


1 Proposed Site plan
1:1000


biscoewilson | architects

. | bisondesign pty ltd | ABN 85 097 033 719
t | 07 3262 6770
s | 3 / 10 Hudson Road. Albion QLD 4010
p | PO BOX 2599 Ascot QLD 4007
w | www.biscoewilson.com.au

Member Australian Institute of Architects


| REV ID | DESCRIPTION | ISSUE DATE | ISSUED BY |
|---|---|---|---|
| 14 - WIP | PRELIMINARY CD ISSUE | 13.11.2020 | RB |
| 13 | UPDATED ISSUE | 15/10/20 | WL |
| 12 | UPDATED ISSUE | 18/09/20 | RB |
| 11 | UPDATED ISSUE | 16/09/20 | WL |
| 10 | Co-ordinated Structure | 10/9/20 | MP |
| 09 | Freight Terminal Located | 09/09/2020 | RB |
| 08 | DM3-Update_200903 | 200903 | RB |
| 07 | Roof Pitch 2.5° | 200902 | RB |
| 06 | Annexe Updated-Client Review | 01.09.2020 | RB |

**Revisions and Amendments**

Alliance AIRLINES

Ahrens

**Project Name**
ALLIANCE AIRLINES HANGAR - ROCKHAMPTON

**Client**
AHRENS

**Project Address**
ROCKHAMPTON AIRPORT

**Drawing Title**
PROPOSED SITE PLAN

**PRELIMINARY**

Coordinated by: RB
Verified by: RB
Scale @ A1: 1:1000
Project No: 1207
Drawing No.: SK01.04
Revision: 14 - WIP

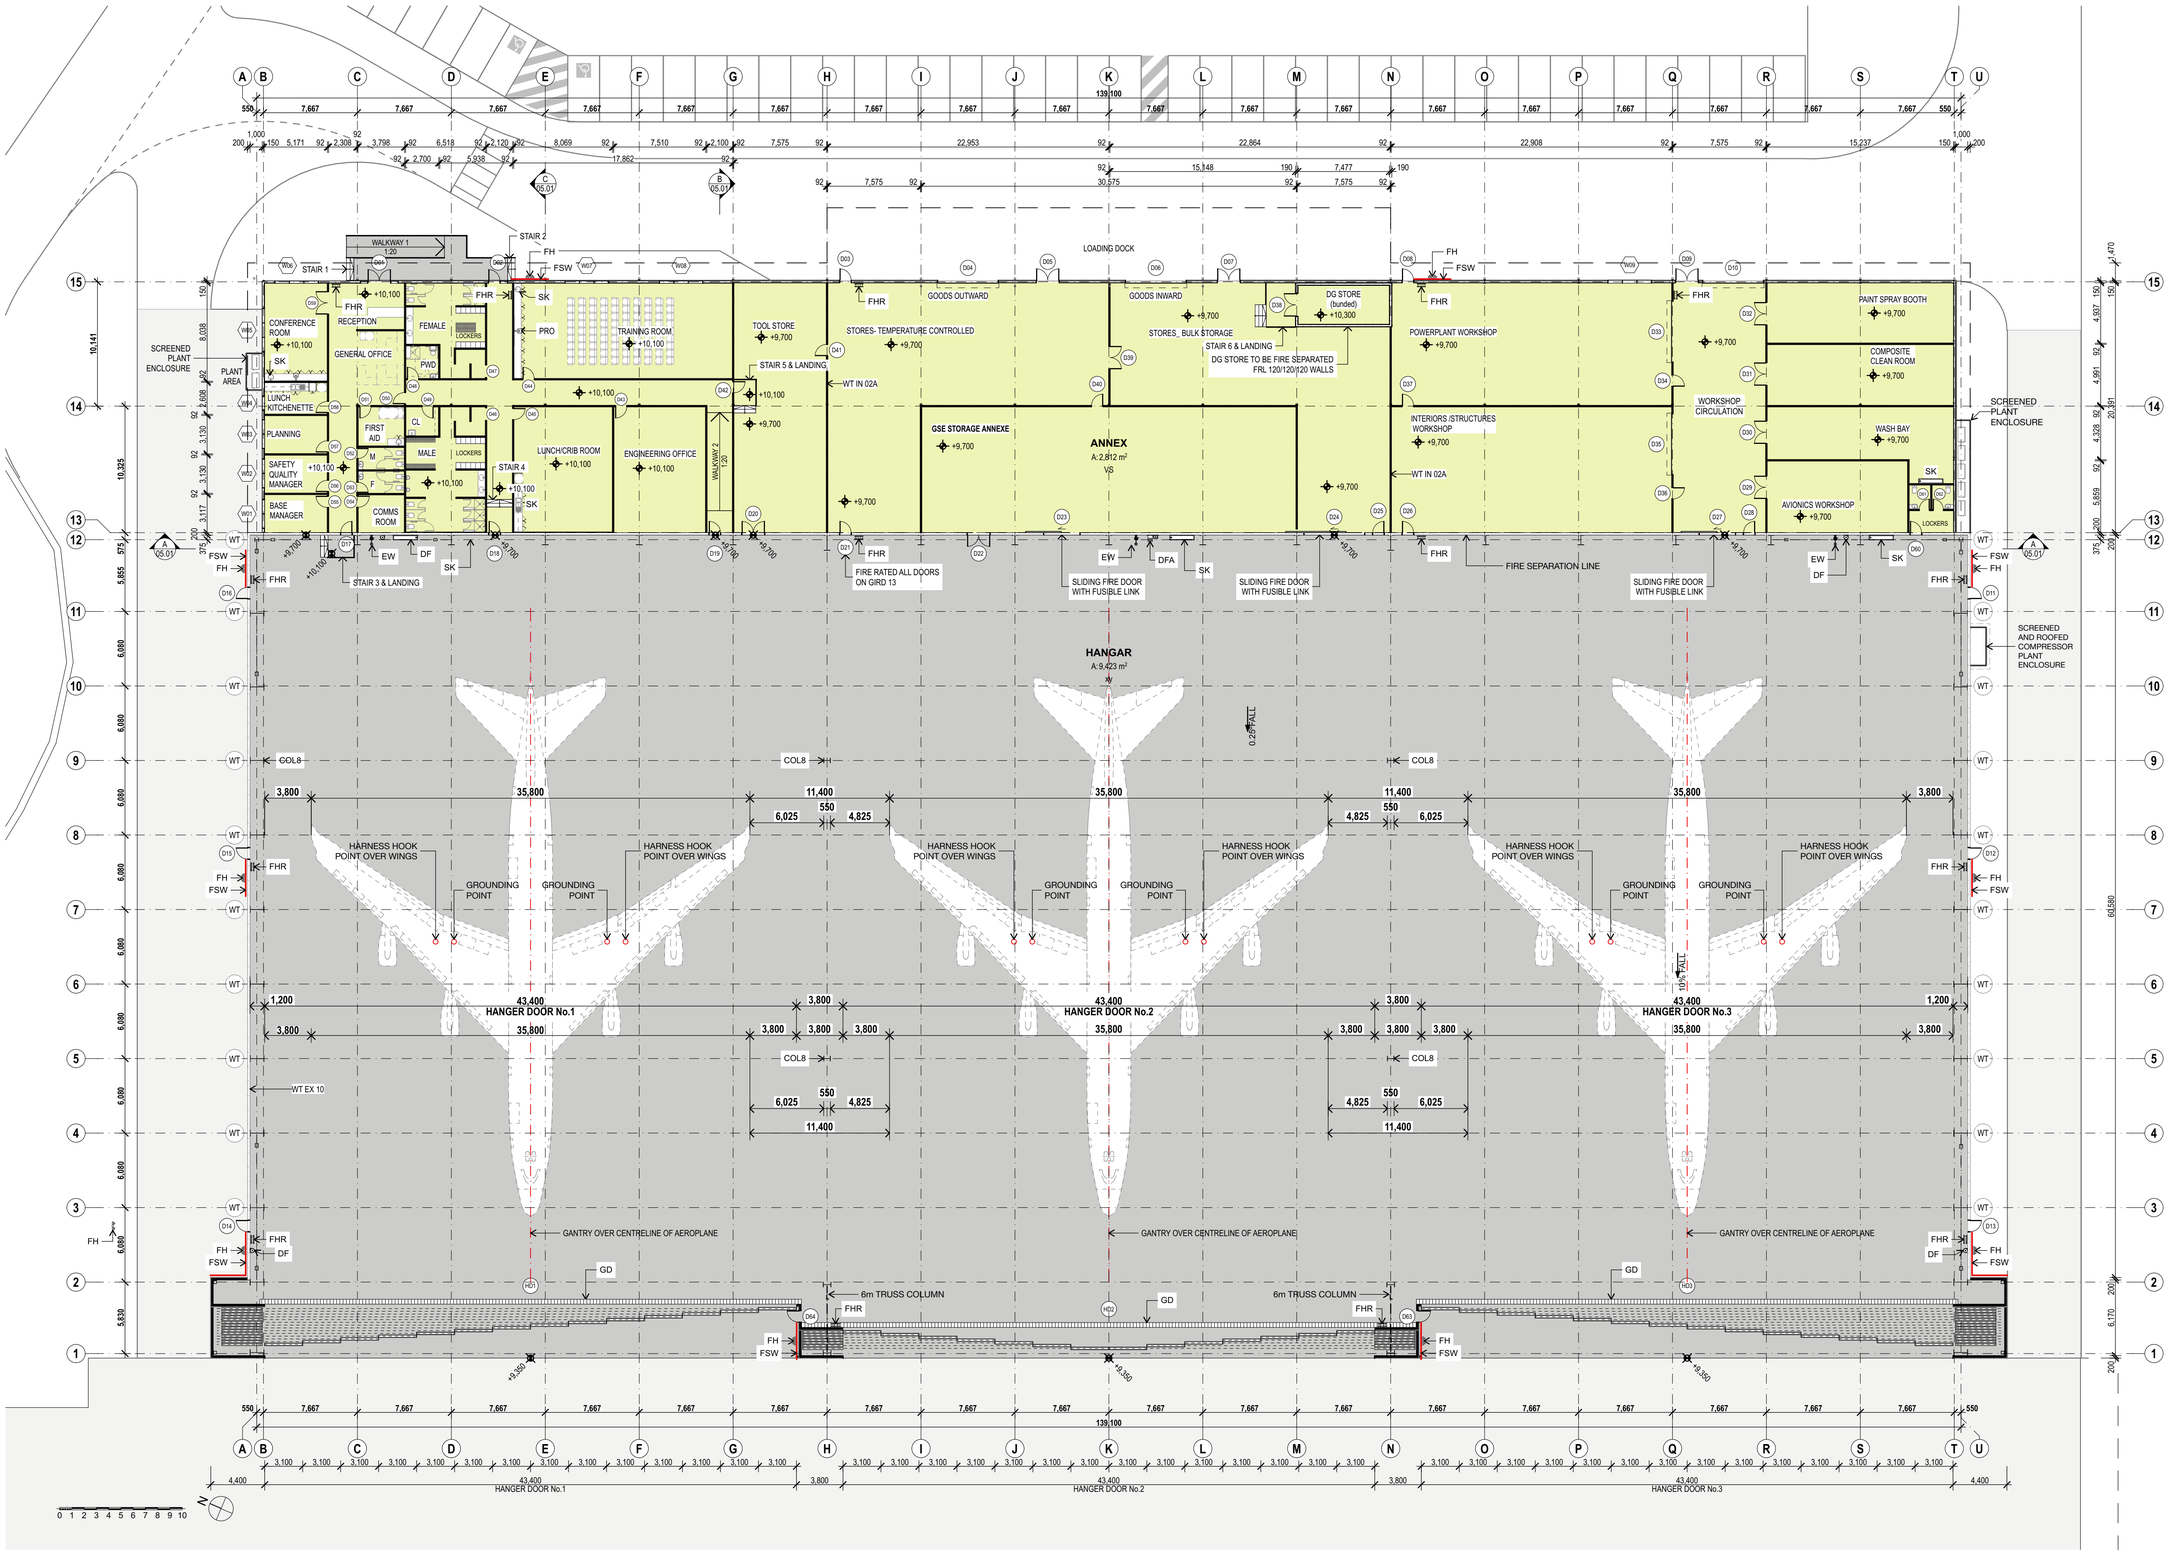


**LEGEND:**

| | |
|---|---|
| COL8 | Column - Steel |
| DF | Drinking Fountain |
| DFA | Drinking Fountain Accessible |
| EW | Eye Wash/Shower |
| FH | Fire Hydrant<br>*To have 3x3m Fire Shield Wall/s* |
| FSW | Fire Shield Wall/s |
| GD | Grated Drain |
| PRO | Short Throw Projector |
| SK | Sink |
| WT | Water Tank |

**ROCKHAMPTON REGIONAL COUNCIL**

**APPROVED PLANS**

These plans are approved subject to the current conditions of approval associated with

**Development Permit No.:** D/142-2020

**Dated:** 28 May 2021

**SCHEDULE OF ACCOMODATION**

| NO. | NAME | AREA (m2) |
|---|---|---|
| | | |
| ZONE 01 - INTERNAL | | |
| 01 | HANGAR | 9,423.4 |
| | | 9,423.4 m² |
| | | |
| ZONE 02 - WET AREA | | |
| 01 | ANNEX | 2,811.8 |
| | | 2,811.8 m² |
| | | 12,235.2 m² |


biscoewilson | architects

bisondesign pty ltd | ABN 85 097 033 719

07 3262 6770

3 / 10 Hudson Road. Albion QLD 4010

PO BOX 2599 Ascot QLD 4007

www.biscoewilson.com.au

Member Australian Institute of Architects


| REV ID | DESCRIPTION | ISSUE DATE | ISSUED BY |
|---|---|---|---|
| 15 - WIP | PRELIMINARY CD ISSUE | 13.11.2020 | RB |
| 14 | REVISED FIRE HYDRANTS | 10/11/2020 | WL |
| 13 | REVISED HANGER DOORS | 21/10/20 | WL |
| 12 | UPDATED ISSUE | 15/10/20 | WL |
| 11 | UPDATED ISSUE | 18/09/20 | RB |
| 10 | UPDATED ISSUE | 16/09/20 | WL |
| 09 | Co-ordinated Structure | 10/9/20 | MP |
| 08 | DM3-Update_200903 | 200903 | RB |
| 07 | Roof Pitch 2.5° | 200902 | RB |

**Revisions and Amendments**

Alliance AIRLINES

Ahrens

**Project Name**

ALLIANCE AIRLINES HANGAR - ROCKHAMPTON

**Client**

AHRENS

**Project Address**

ROCKHAMPTON AIRPORT

**Drawing Title**

GROUND FLOOR PLAN

**PRELIMINARY**

| Coordinated by | Verified by | Scale @ A1: |
|---|---|---|
| RB | RB | 1:250 |
| **Project No:** | **Drawing No.:** | **Revision** |
| 1207 | SK02.01 | 15 - WIP |

ROCKHAMPTON REGIONAL COUNCIL
APPROVED PLANS
These plans are approved subject to the current conditions of approval associated with
Development Permit No.: D/142-2020
Dated: 28 May 2021

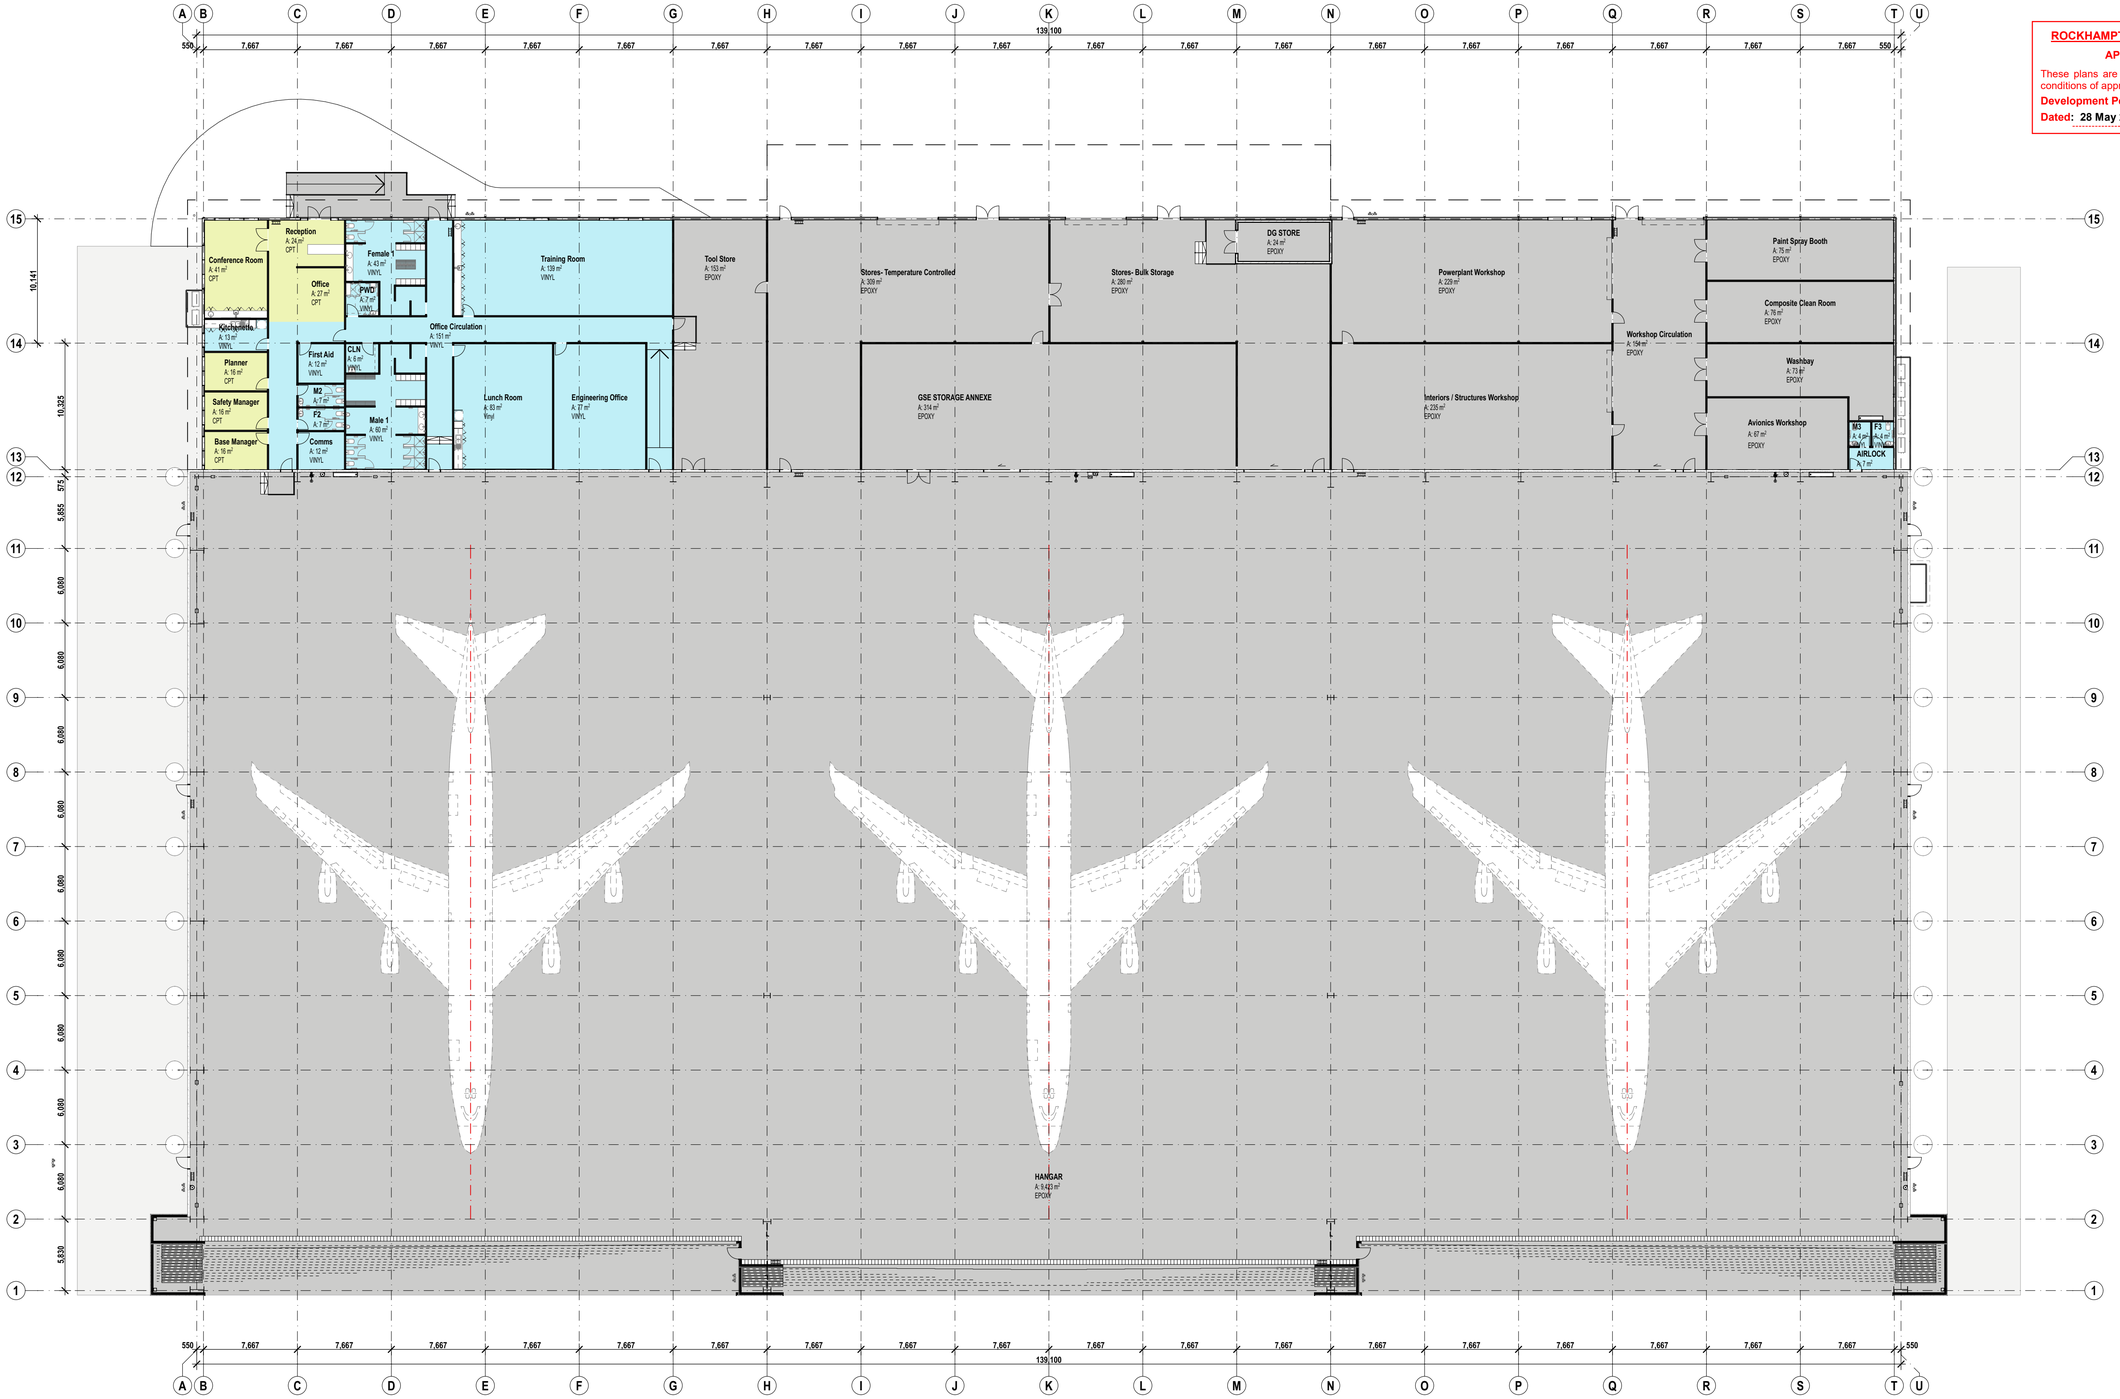


biscoewilson | architects

• | bisondesign pty ltd | ABN 85 097 033 719
t | 07 3262 6770
s | 3 / 10 Hudson Road. Albion QLD 4010
p | PO BOX 2599 Ascot QLD 4007
w | www.biscoewilson.com.au

Member Australian Institute of Architects

| REV ID | DESCRIPTION | ISSUE DATE | ISSUED BY |
|---|---|---|---|
| 13 - WIP | PRELIMINARY CD ISSUE | 13.11.2020 | RB |
| 12 | UPDATED ISSUE | 15/10/20 | WL |
| 11 | UPDATED ISSUE | 18/09/20 | RB |
| 10 | UPDATED ISSUE | 16/09/20 | WL |
| 09 | Co-ordinated Structure | 10/9/20 | MP |
| 08 | DM3-Update_200903 | 200903 | RB |

Revisions and Amendments

Alliance AIRLINES

Ahrens

**Project Name**
ALLIANCE AIRLINES HANGAR - ROCKHAMPTON

**Client**
AHRENS

**Project Address**
ROCKHAMPTON AIRPORT

**Drawing Title**
GROUND FLOOR PLAN - ROOM ZONES

PRELIMINARY

Coordinated by
RB

Project No:
1207

Verified by
RB

Drawing No.:
SK02.04

Scale @ A1:
1:250

Revision
13 - WIP

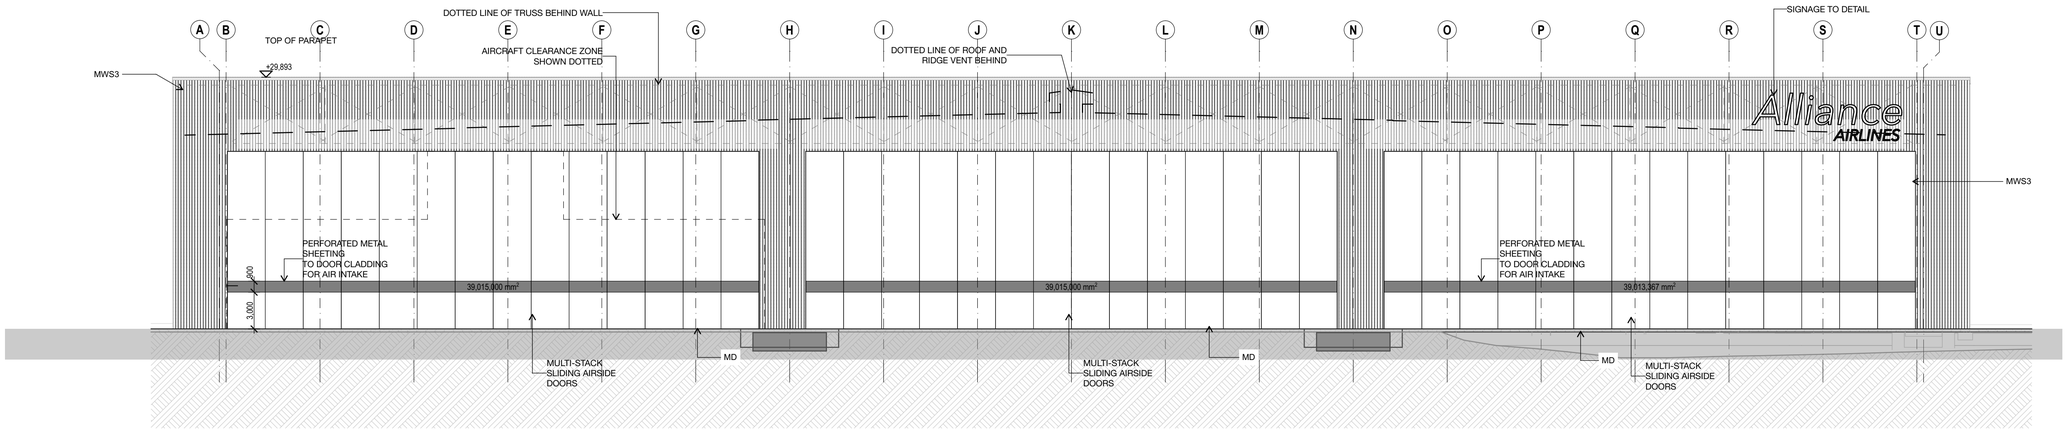


1 WEST ELEVATION
1:250

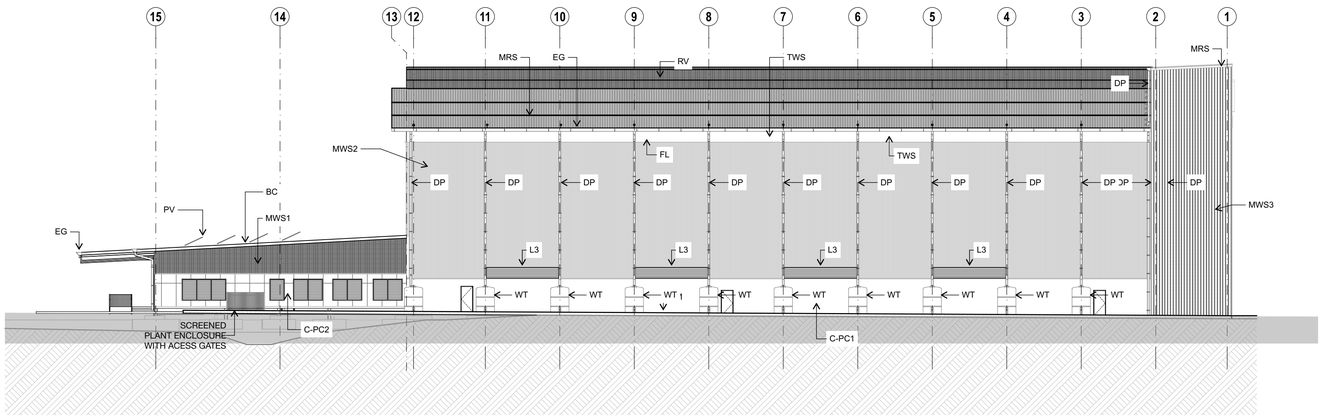


2 NORTH ELEVATION
1:250

**LEGEND:**

| | |
|---|---|
| BC | Barge Capping |
| C-PC1 | Concrete-Tilt Up |
| C-PC2 | Concrete - Precast with Joints - Painted |
| DP | Downpipe |
| EG | Eaves Gutter |
| FL | Flashing |
| L3 | Louvres-Fixed Metal 2 Stage |
| MD | Multi-Stack Sliding Doors-Automated |
| MRS | Metal Roof Sheeting |
| MWS1 | Metal Wall Sheeting (Colour A) |
| MWS2 | Metal Wall Sheeting (Colour B) |
| MWS3 | Metal Wall Sheeting (Colour C) |
| PV | Photovoltaic Panels |
| TM | Toe Mould |
| TWS | Translucent Wall Sheeting |
| WT | Water Tank |

**ROCKHAMPTON REGIONAL COUNCIL**
**APPROVED PLANS**
These plans are approved subject to the current conditions of approval associated with
**Development Permit No.:** D/142-2020
**Dated:** 28 May 2021

biscoewilson | architects
. | bisondesign pty ltd | ABN 85 097 033 719
t | 07 3262 6770
s | 3 / 10 Hudson Road. Albion QLD 4010
p | PO BOX 2599 Ascot QLD 4007
w | www.biscoewilson.com.au
Member Australian Institute of Architects

| REV ID | DESCRIPTION | ISSUE DATE | ISSUED BY |
|---|---|---|---|
| 13 - WIP | PRELIMINARY CD ISSUE | 13.11.2020 | RB |
| 12 | UPDATED ISSUE | 15/10/20 | WL |
| 11 | UPDATED ISSUE | 18/09/20 | RB |
| 10 | UPDATED ISSUE | 16/09/20 | WL |
| 09 | Co-ordinated Structure | 10/9/20 | MP |
| 08 | DM3-Update_200903 | 200903 | RB |
| 07 | Roof Pitch 2.5° | 200902 | RB |
| 06 | Annexe Updated-Client Review | 01.09.2020 | RB |
| 05 | Struct Coord | 20.08.31 | RB |

Revisions and Amendments

Alliance AIRLINES
Ahrens

**Project Name**
ALLIANCE AIRLINES HANGAR - ROCKHAMPTON

**Client**
AHRENS

**Project Address**
ROCKHAMPTON AIRPORT

**Drawing Title**
ELEVATIONS 01

**PRELIMINARY**

| | | |
|---|---|---|
| Coordinated by RB | Verified by RB | Scale @ A1: 1:250 |
| Project No: 1207 | Drawing No.: SK04.01 | Revision 13 - WIP |

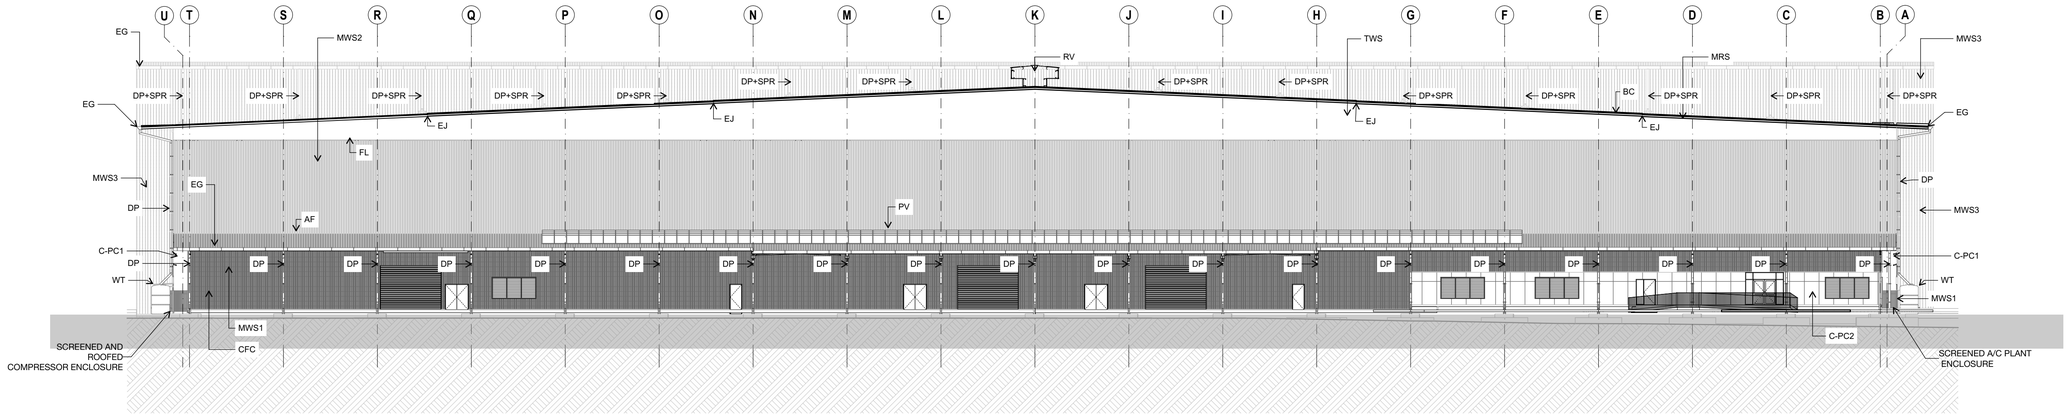


1 EAST ELEVATION
1:250

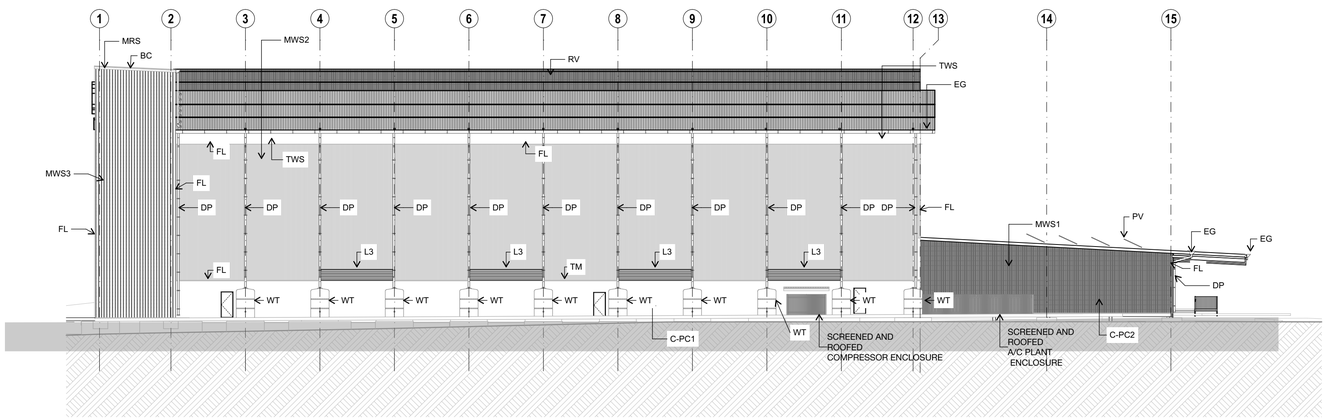


2 SOUTH ELEVATION
1:250

**LEGEND:**

| | |
|---|---|
| AF | Apron Flashing |
| BC | Barge Capping |
| C-PC1 | Concrete-Tilt Up |
| C-PC2 | Concrete - Precast with Joints - Painted |
| CFC | Compressed Fibrous Cement Sheet |
| DP | Downpipe |
| DP+SPR | Downpipe + Spreader |
| EG | Eaves Gutter |
| EJ | Expansion Joint |
| FL | Flashing |
| L3 | Louvres-Fixed Metal 2 Stage |
| MRS | Metal Roof Sheeting |
| MWS1 | Metal Wall Sheeting (Colour A) |
| MWS2 | Metal Wall Sheeting (Colour B) |
| MWS3 | Metal Wall Sheeting (Colour C) |
| PV | Photovoltaic Panels |
| RV | Ridge Vent - 1% of Hanger Floor Area |
| TM | Toe Mould |
| TWS | Translucent Wall Sheeting |
| WT | Water Tank |

**ROCKHAMPTON REGIONAL COUNCIL**
**APPROVED PLANS**
These plans are approved subject to the current conditions of approval associated with
**Development Permit No.:** D/142-2020
**Dated:** 28 May 2021

biscoewilson | architects
. bisondesign pty ltd | ABN 85 097 033 719
t 07 3262 6770
s 3 / 10 Hudson Road. Albion QLD 4010
p PO BOX 2599 Ascot QLD 4007
w www.biscoewilson.com.au
Member Australian Institute of Architects

| REV ID | DESCRIPTION | ISSUE DATE | ISSUED BY |
|---|---|---|---|
| 01 - WIP | PRELIMINARY CD ISSUE | 13.11.2020 | RB |

Revisions and Amendments

Alliance AIRLINES
Ahrens

**Project Name**
ALLIANCE AIRLINES HANGAR - ROCKHAMPTON

**Client**
AHRENS

**Project Address**
ROCKHAMPTON AIRPORT

**Drawing Title**
ELEVATIONS 02

PRELIMINARY

Coordinated by: RB
Verified by: RB
Scale @ A1: 1:250
Project No: 1207
Drawing No.: SK04.02
Revision: 01 - WIP

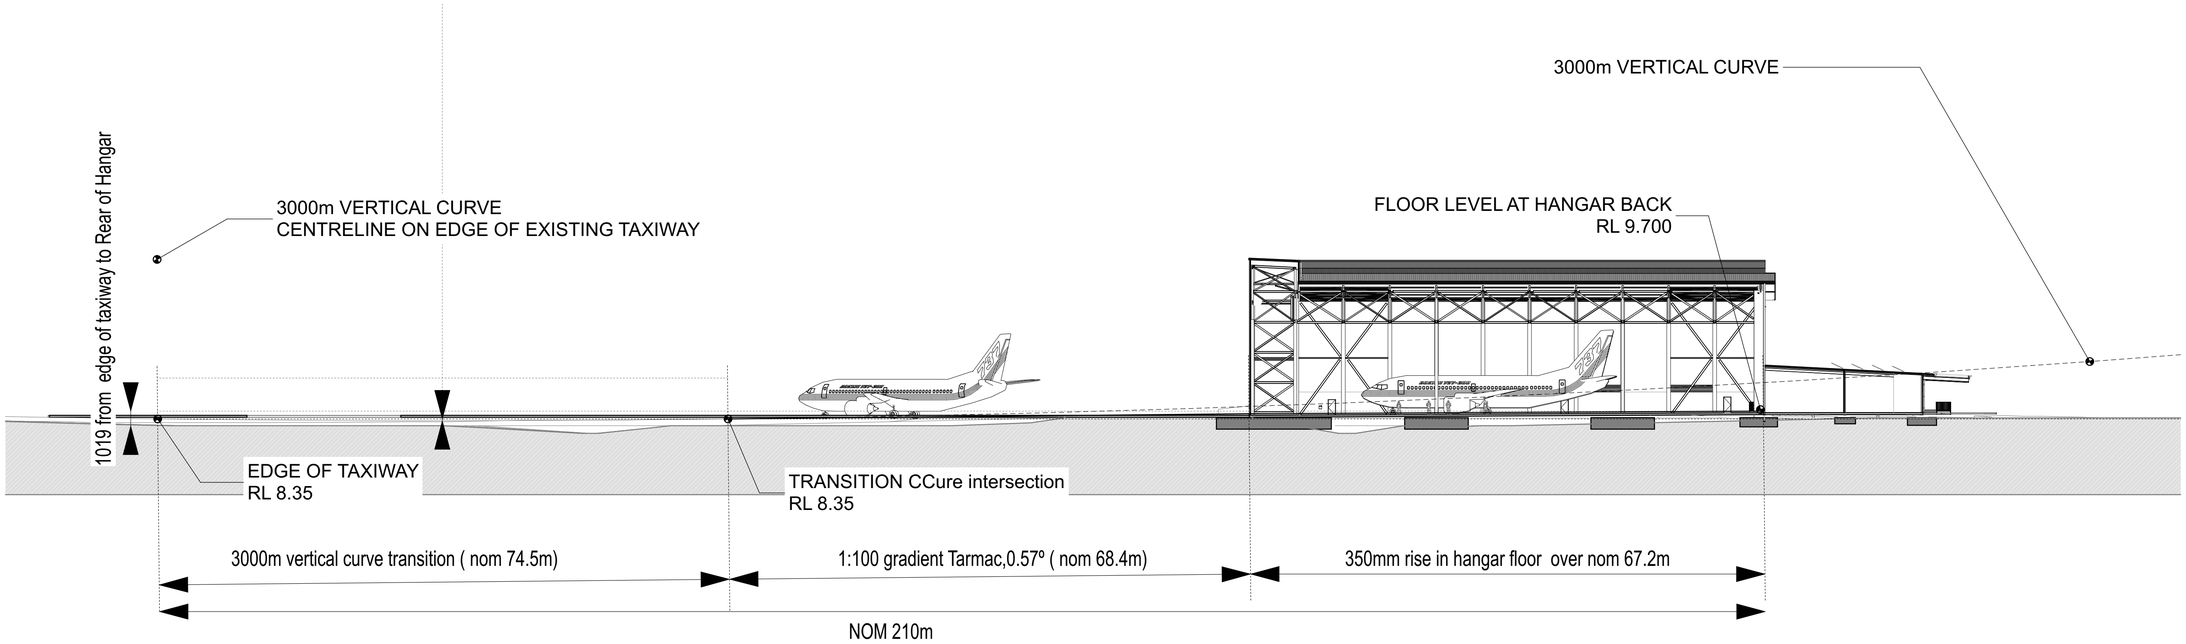


Site Section
1:400

ROCKHAMPTON REGIONAL COUNCIL
APPROVED PLANS
These plans are approved subject to the current conditions of approval associated with
Development Permit No.: D/142-2020
Dated: 28 May 2021

biscoewilson | architects
• bisondesign pty ltd | ABN 85 097 033 719
t 07 3262 6770
s 3 / 10 Hudson Road. Albion QLD 4010
p PO BOX 2599 Ascot QLD 4007
w www.biscoewilson.com.au
Member Australian Institute of Architects

| REV ID | DESCRIPTION | ISSUE DATE | ISSUED BY |
|---|---|---|---|
| 03 - WIP | PRELIMINARY CD ISSUE | 13.11.2020 | RB |
| 02 | UPDATED ISSUE | 15/10/20 | WL |
| 01 | UPDATED ISSUE | 16/09/20 | WL |

Revisions and Amendments

Alliance AIRLINES
Ahrens

**Project Name**
ALLIANCE AIRLINES HANGAR - ROCKHAMPTON

**Client**
AHRENS

**Project Address**
ROCKHAMPTON AIRPORT

**Drawing Title**
SITE SECTION

PRELIMINARY

| Coordinated by | Verified by | Scale @ A1: |
|---|---|---|
| RB | RB | 1:400 |
| **Project No:** | **Drawing No.:** | **Revision** |
| 1207 | SK05.02 | 03 - WIP |