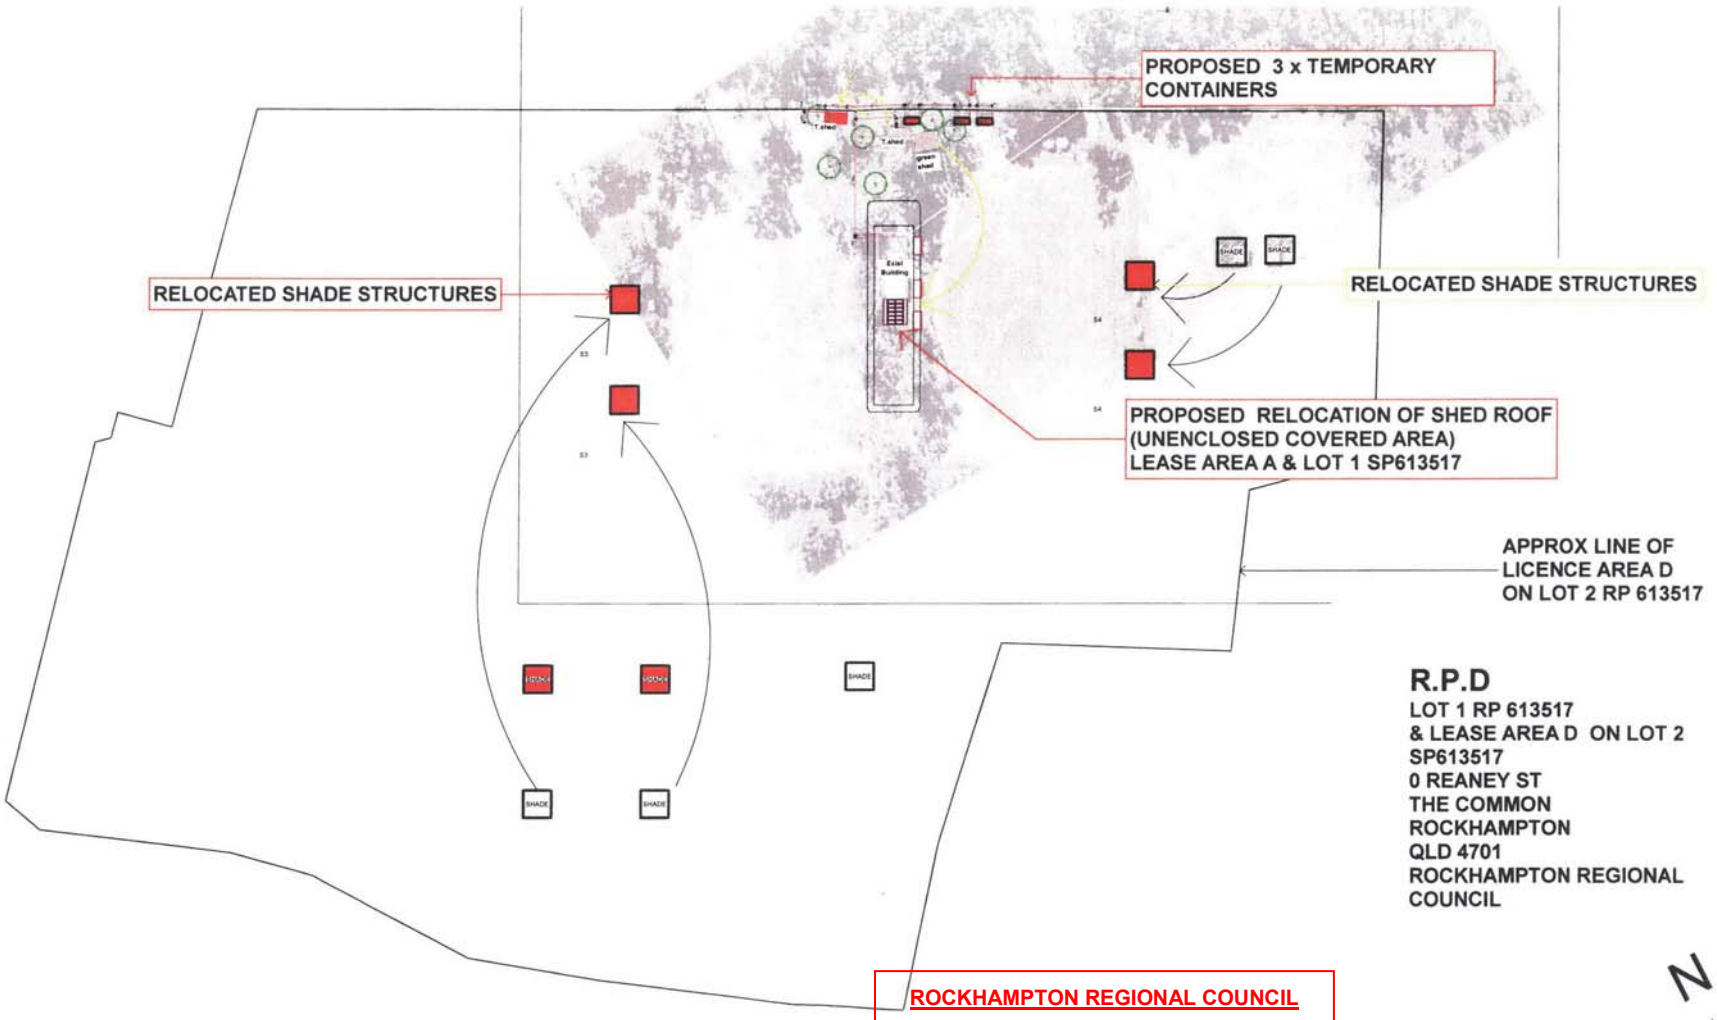


**R.P.D**
LOT 1 RP 613517
& LEASE AREA D ON LOT 2
SP613517
0 REANEY ST
THE COMMON
ROCKHAMPTON
QLD 4701
ROCKHAMPTON REGIONAL
COUNCIL

N

**ROCKHAMPTON REGIONAL COUNCIL**
**APPROVED PLANS**
These plans are approved subject to the current conditions of approval associated with
**Development Permit No.:** D/54-2021
**Dated:** 13 May 2021

1 **SITE LAYOUT**
1:2000

| REV | AMENDMENT | DATE |
|---|---|---|
| A | DA APPLICATION | 2/03/2021 |

AMF Building Design
262 Grubb St
Koongal QLD 4701
0423375400
andrew@amfbuilding design.com.au
QBCC No 1068756
ABN 22143 527 198
Member BDAQ
residential, commercial, & industrial

FOR
FOOTBALL ROCKHAMPTON INC
AT
NORBRIDGE PARK LOT 0 REANEY ST, THE COMMON QLD 4701 AUSTRALIA

Norbridge Park
**Site Layout**

| | |
|---|---|
| PROJECT | 20402 |
| DWG NO/ISSUE | DA/02A |
| DATE | 2/03/2021 |

Document Set ID: 18308569
Version: 1, Version Date: 04/03/2021

**DEVELOPMENT SCHEDULE**

**ASSESSIBLE CRITERIA**

**SELF ASSESSABLE**

**FLOOD HAZARD**
NON HABITABLE STRUCTURES
FOR STORAGE OF SPORTS
FACILITY EQUIPMENT ONLY
COMPLIES

**COASTAL MANAGEMENT**
NON HABITABLE STRUCTURES
COMPLIES

**BUSHFIRE**
NON HABITABLE STRUCTURES
NON COMBUSTIBLE MATERIAL

**PLANNING ZONE**
SPORTS ZONE
ANCILLIARY STRUCTURES ONLY.
COMPLIES

**BUILDING WORKS**
COVERED SHADE STRUCTURES
RELOCATED
RELOCATED T.SHED.




**ROCKHAMPTON REGIONAL COUNCIL**

**APPROVED PLANS**

These plans are approved subject to the current conditions of approval associated with

**Development Permit No.:** D/54-2021

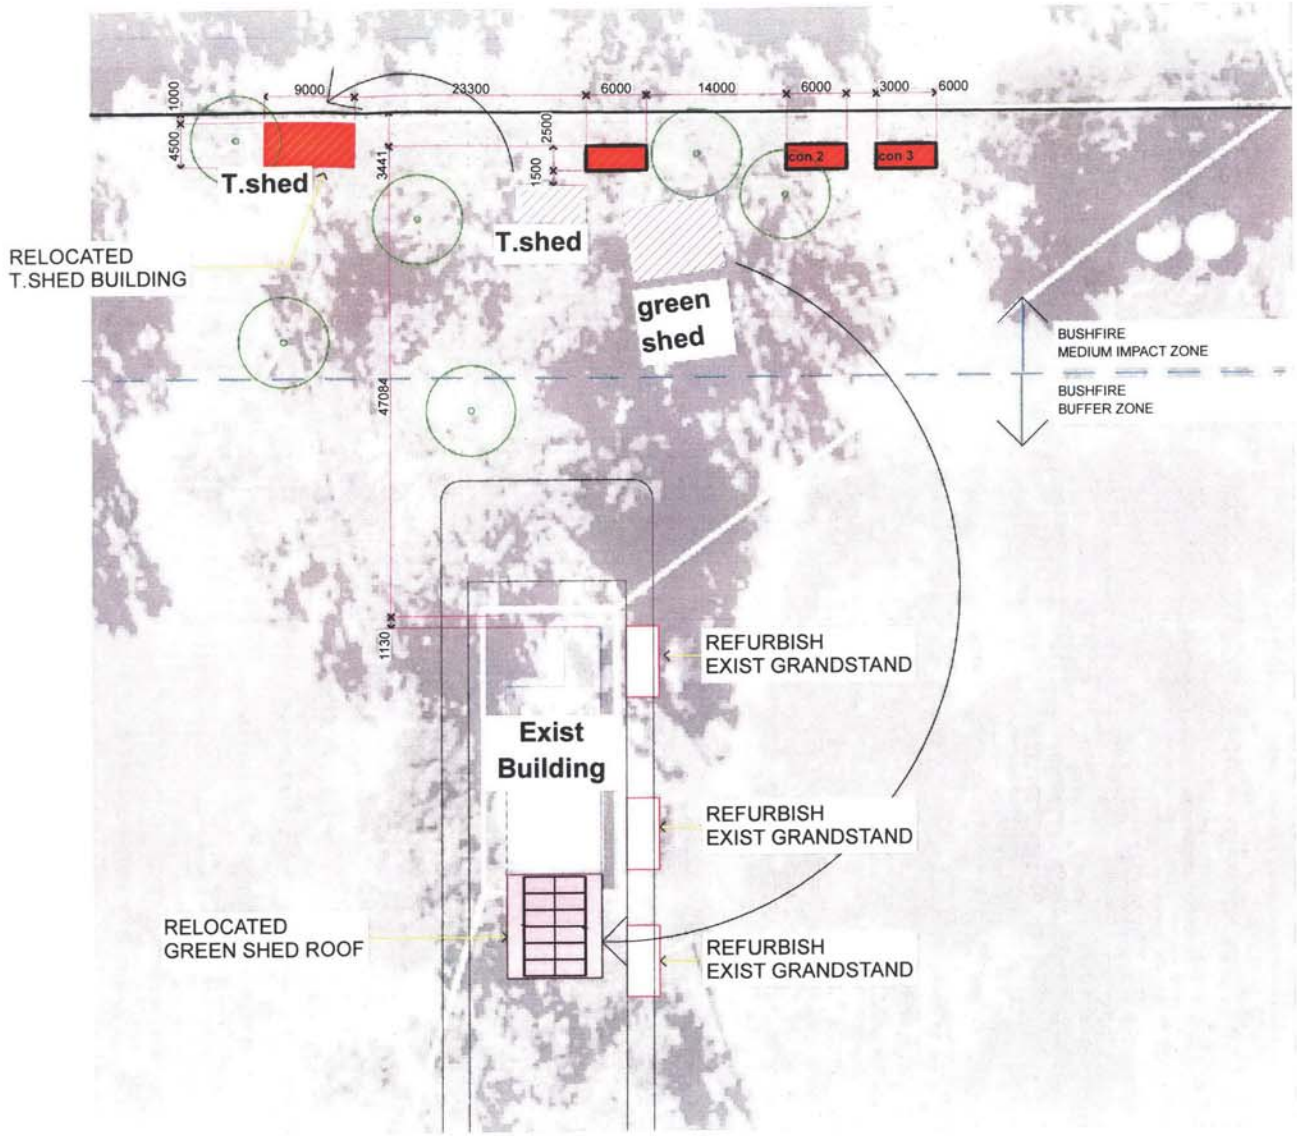**Dated:** 13 May 2021

1 **SITE LAYOUT**
1:500

| | | |
|---|---|---|
| A | DA APPLICATION | 2/03/2021 |
| REV | AMENDMENT | DATE |

AMF Building Design
262 Grubb St
Koongal QLD 4701
0423375400
andrew@amfbuilding design.com.au
QBCC No 1068756
ABN 22143 527 198
Member BDAQ
residential, commercial, & industrial

FOR
FOOTBALL ROCKHAMPTON INC
AT
NORBRIDGE PARK LOT 0 REANEY ST, THE COMMON QLD 4701 AUSTRALIA

Norbridge Park
**SITE PLAN**

| | |
|---|---|
| PROJECT | 20402 |
| DWG NO/ISSUE | DA/03A |
| DATE | 2/03/2021 |

Document Set ID: 18308569
Version: 1, Version Date: 04/03/2021