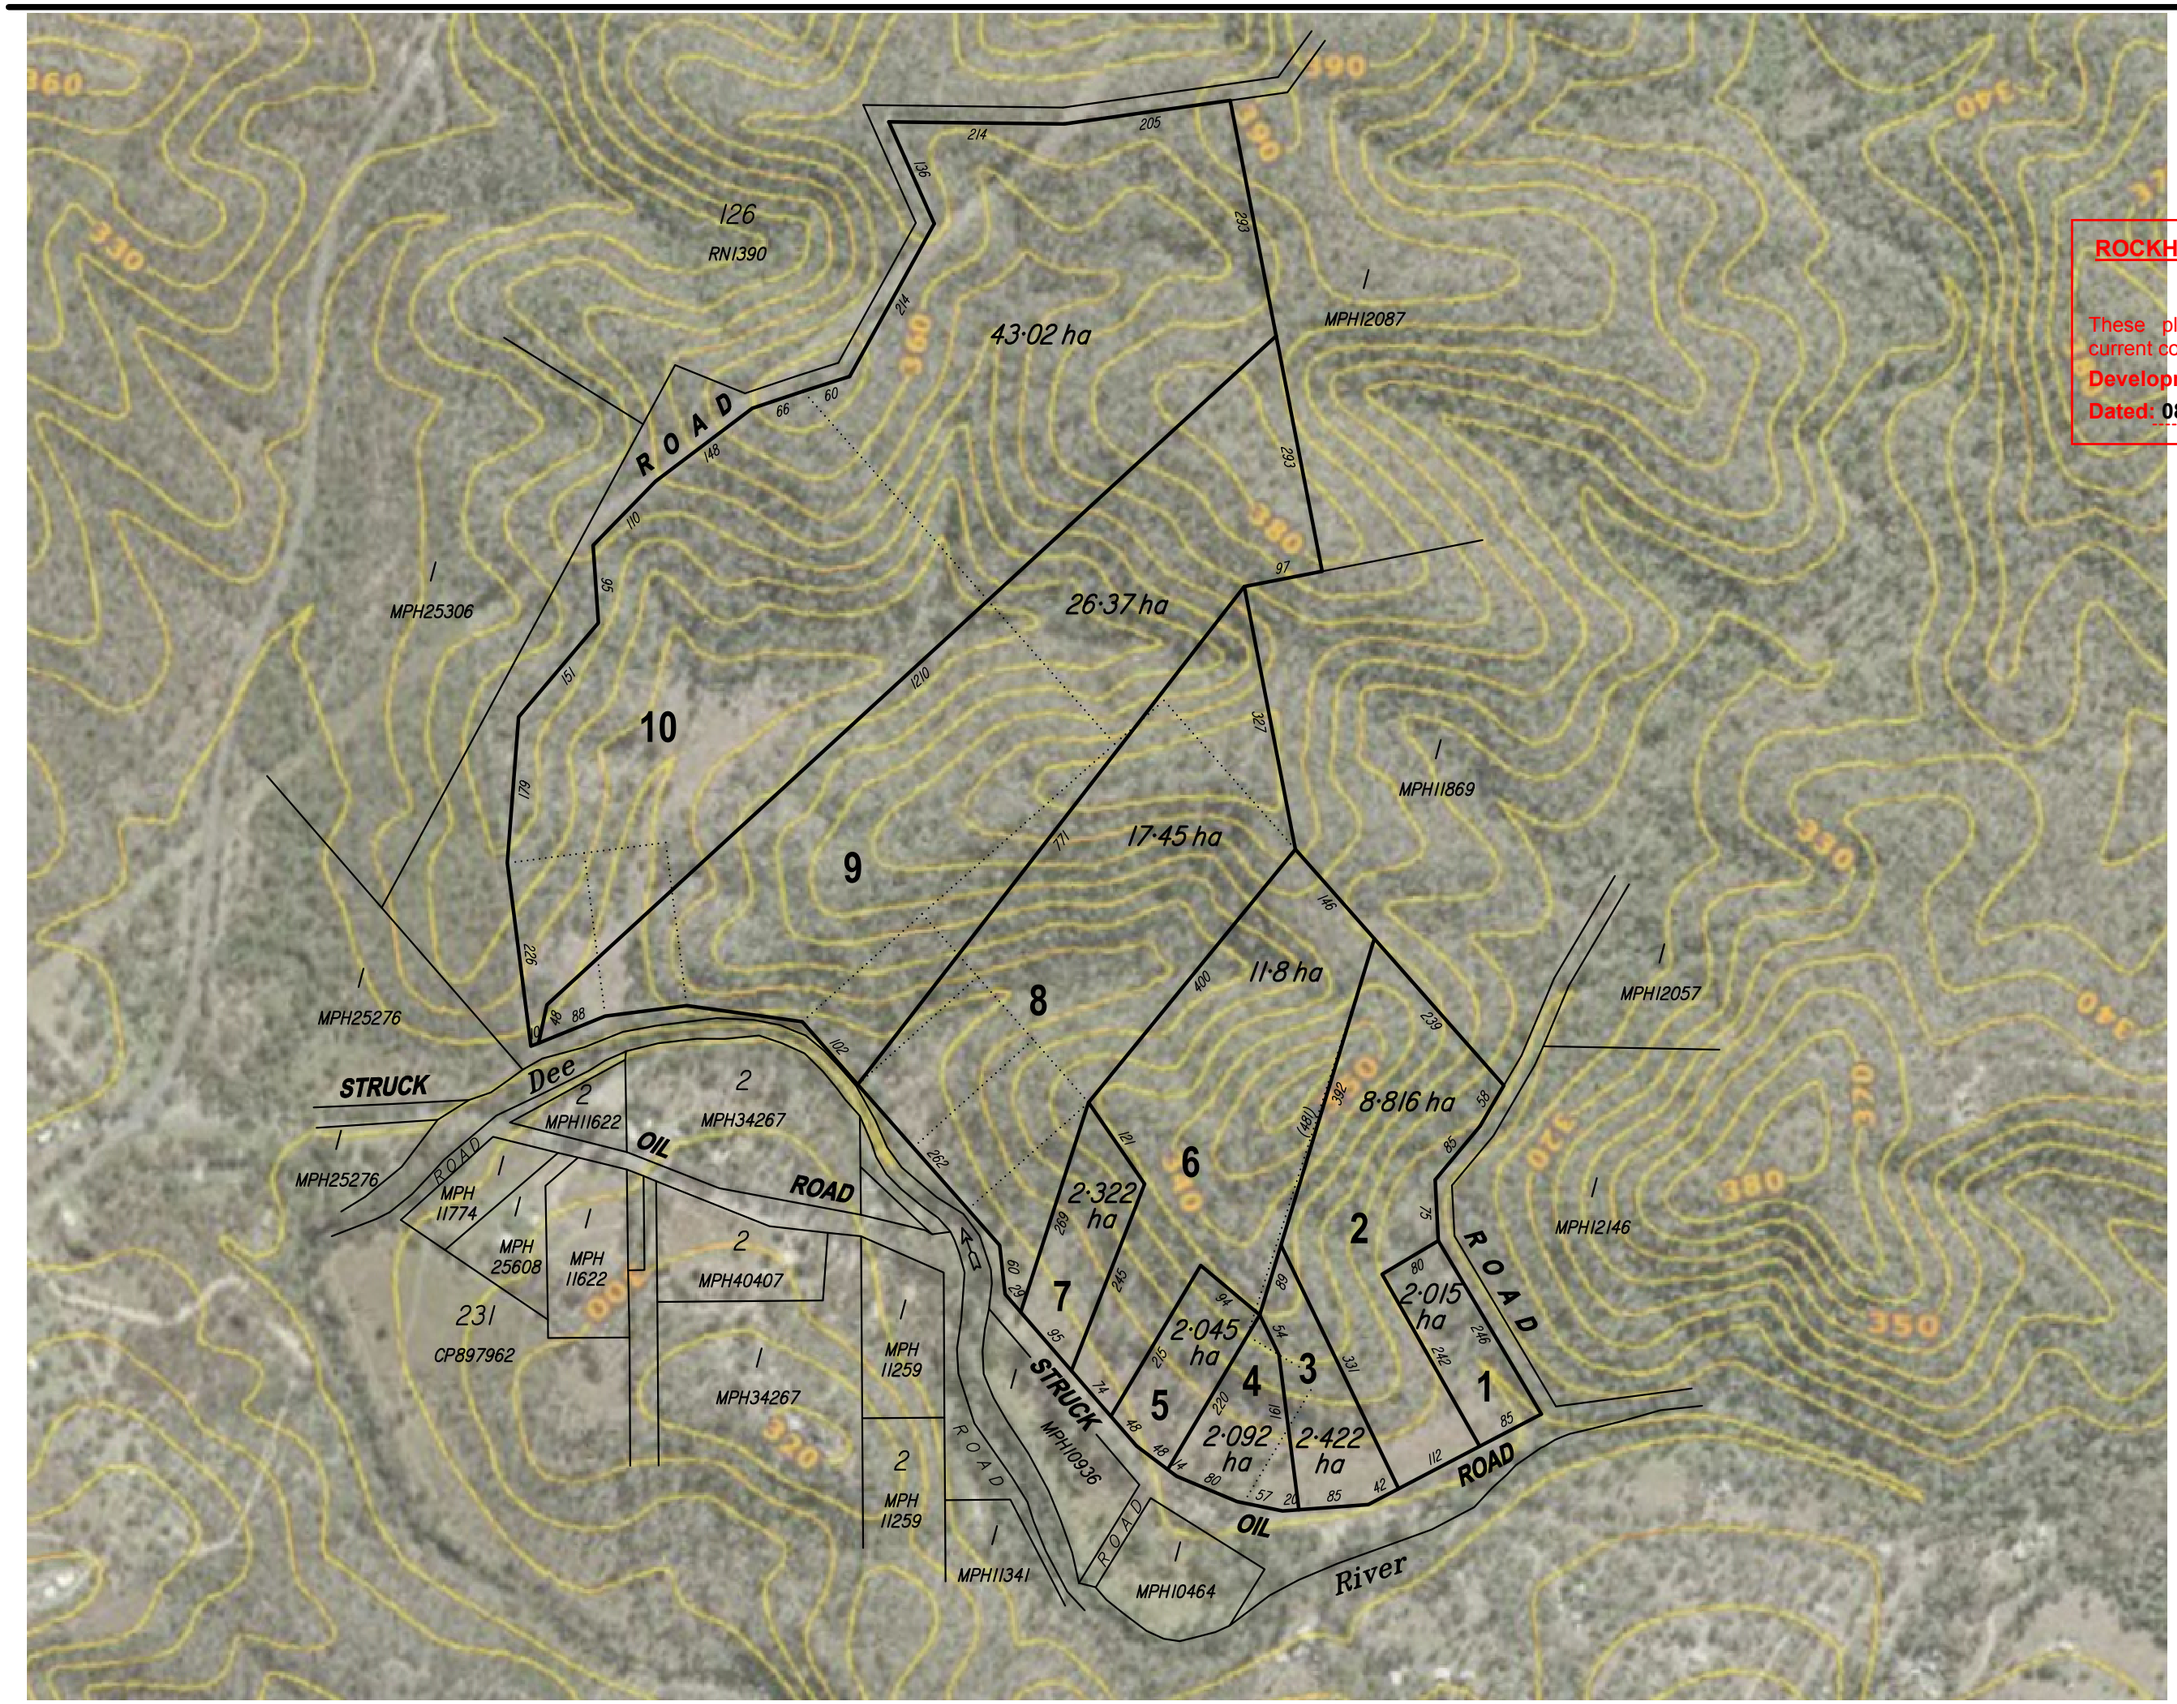


**ROCKHAMPTON REGIONAL COUNCIL**

**APPROVED PLANS**

These plans are approved subject to the current conditions of approval associated with

**Development Permit No.: D/38-2019**

**Dated: 08 August 2019**

**IMPORTANT NOTE**

This plan was prepared to accompany an application to Rockhampton Regional Council and should not be used for any other purpose.

The dimensions and areas shown hereon are subject to field survey and also to the requirements of council and any other authority which may have requirements under any relevant legislation.

In particular, no reliance should be placed on the information on this plan for any financial dealings involving the land.

This note is an integral part of this plan.

client

**Bronsan Pty Ltd**

project

**100 Struck Oil Road, Struck Oil**

plan of

**Reconfiguration Plan**

**(10 Lots into 10 Lots) with Ortho Underlay**

rpd

**Lots 1 & 2 on MPH11757, Lot 1 on MPH11235, Lot 1 on MPH11258, Lot 1 on MPH11815, Lot 1 on MPH25572 & Lots 149-152 on RN1530**

lga

**Rockhampton Regional Council**

| issue | date | details | authorised |
|---|---|---|---|
| A | 10-04-2019 | Initial Issue | RJKF |
| - | - | - | - |

created

capricornsurveygroupcq
SURVEYING & PLANNING SOLUTIONS

07 4927 5199 | reception@csgcq.com.au | 132 Victoria Parade, Rockhampton QLD 4700

scale **1:7500 @ A3**

datum **10m Cont QLD Globe**

sheet no. **1 of 1**

cad file **7051-02-ROL-A**

plan no. **7051-02-ROL**

issue **A**